U.S. Department of Transportation
Federal Highway Administration

INTERSTATE 43

I-43 North-South Freeway Corridor Study

Project ID: 1229-04-01 | Silver Spring Dr to WIS 60 | Milwaukee and Ozaukee Counties

County Line Road Interchange

Split Diamond Hybrid (Option 1 - Without Grade Separation)

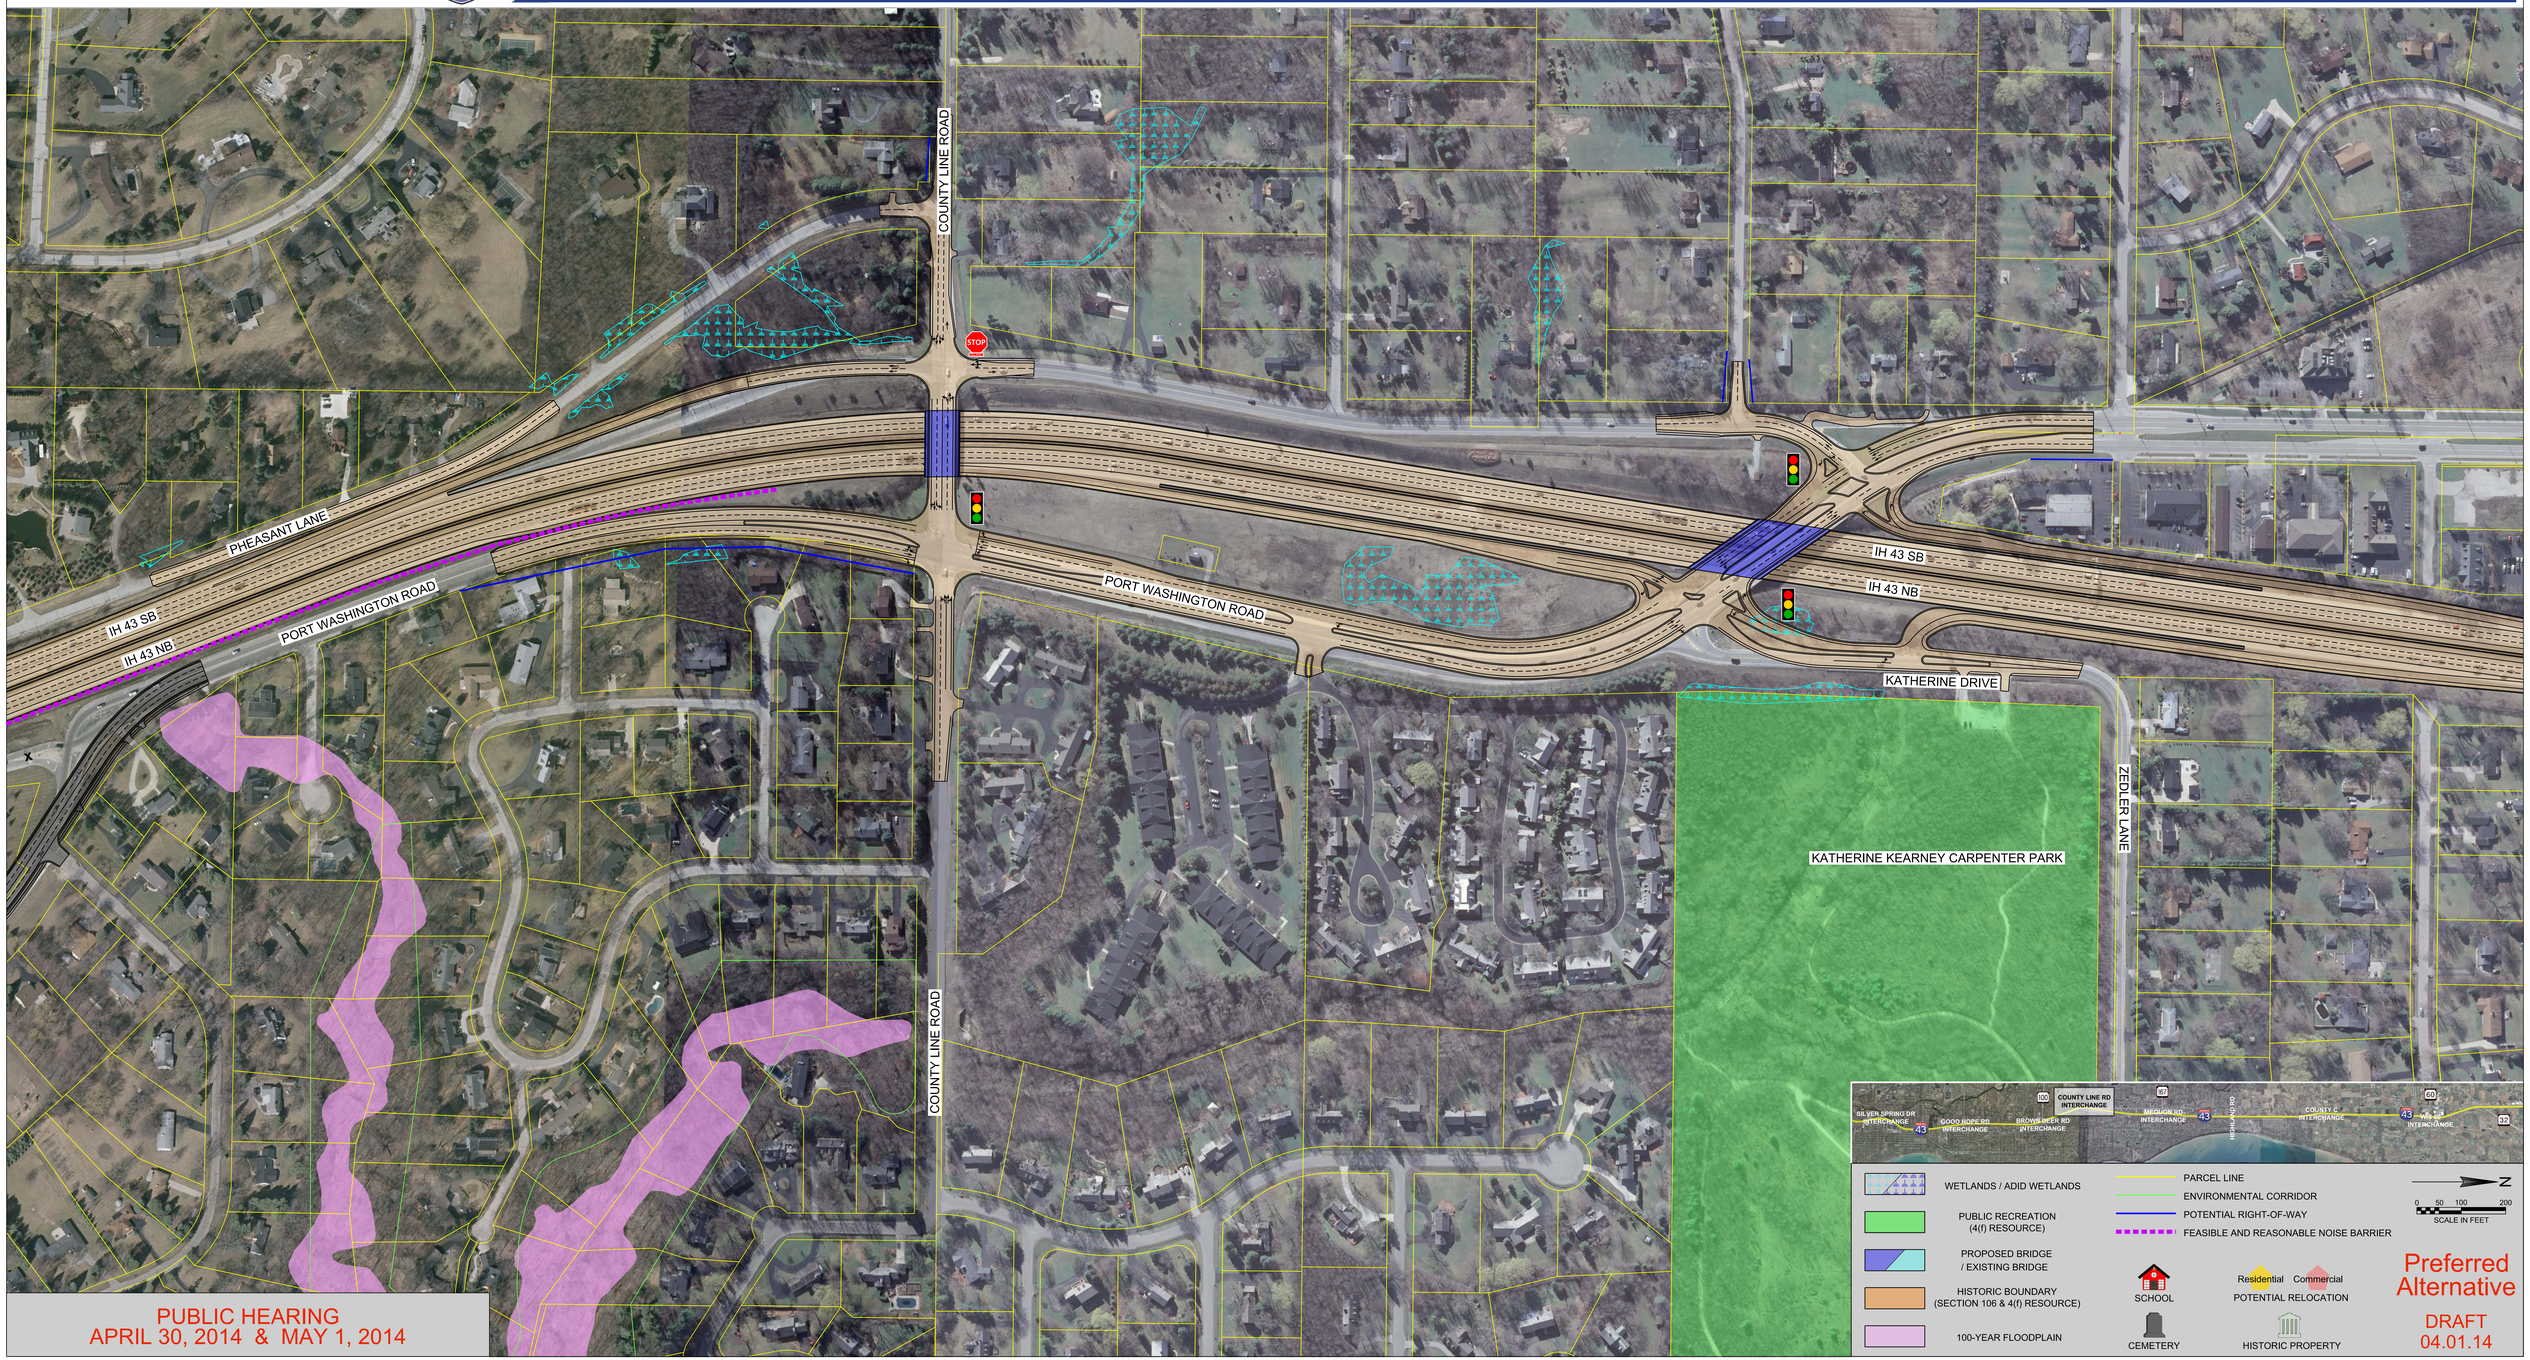

PUBLIC HEARING
APRIL 30, 2014 & MAY 1, 2014

Preferred Alternative

DRAFT
04.01.14