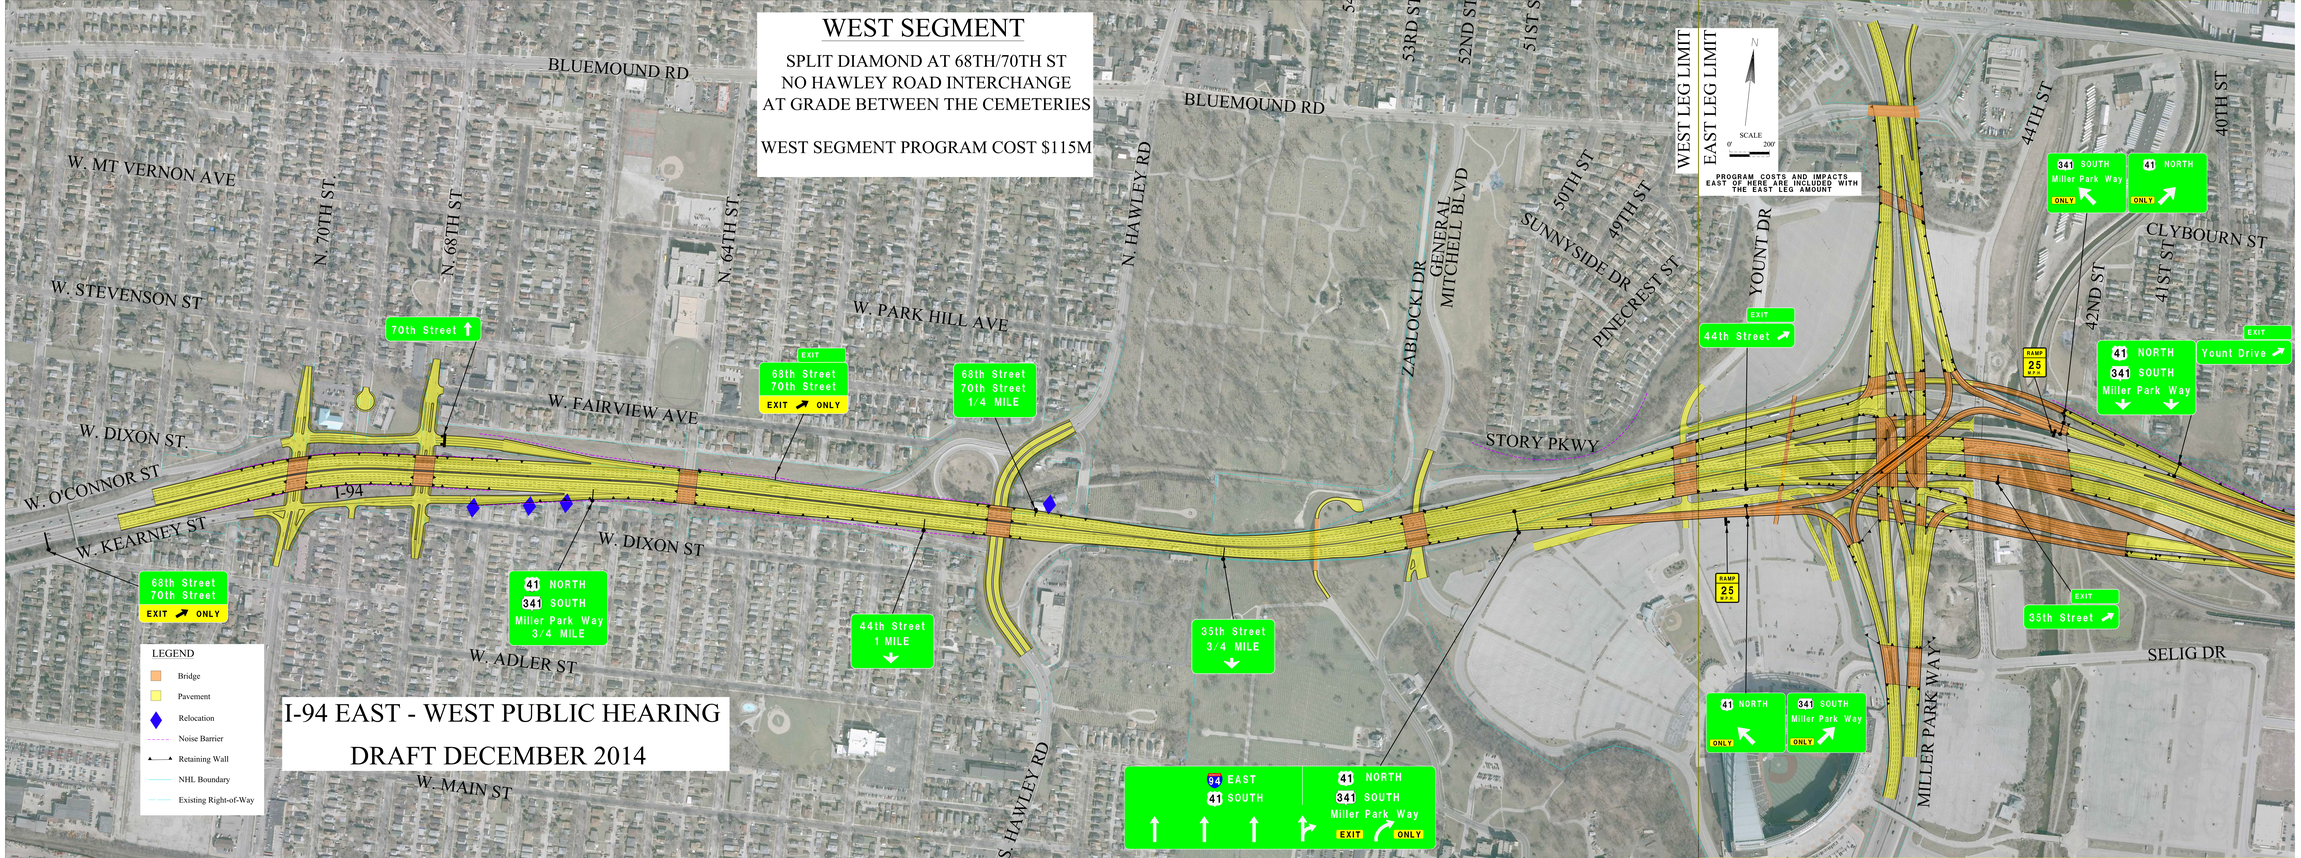
WEST SEGMENT
SPLIT DIAMOND AT 68TH/70TH ST
NO HAWLEY ROAD INTERCHANGE
AT GRADE BETWEEN THE CEMETERIES
WEST SEGMENT PROGRAM COST $115M
BLUEMOUND RD
W. MT VERNON AVE
W. STEVENSON ST
N. 70TH ST
N. 68TH ST
N. 64TH ST
N. HAWLEY RD
W. PARK HILL AVE
W. FAIRVIEW AVE
W. DIXON ST
W. O'CONNOR ST
W. KEARNEY ST
I-94
W. ADLER ST
W. MAIN ST
S. HAWLEY RD
53RD ST
52ND ST
51ST ST
ZABLOCKI DR
GENERAL MITCHELL BLVD
50TH ST
49TH ST
SUNNYSIDE DR
PINECREST ST
STORY PKWY
WEST LEG LIMIT
EAST LEG LIMIT
N
SCALE
0' 200'
PROGRAM COSTS AND IMPACTS EAST OF HERE ARE INCLUDED WITH THE EAST LEG AMOUNT
YOUNT DR
44TH ST
40TH ST
CLYBOURN ST
41ST ST
42ND ST
MILLER PARK WAY
SELIG DR
70th Street
68th Street 70th Street EXIT ONLY
68th Street 70th Street 1/4 MILE
41 NORTH 341 SOUTH Miller Park Way 3/4 MILE
44th Street 1 MILE
35th Street 3/4 MILE
94 EAST 41 SOUTH
41 NORTH 341 SOUTH Miller Park Way EXIT ONLY
44th Street
341 SOUTH Miller Park Way ONLY
41 NORTH ONLY
RAMP 25 MPH
41 NORTH 341 SOUTH Miller Park Way
Yount Drive
35th Street
LEGEND
Bridge
Pavement
Relocation
Noise Barrier
Retaining Wall
NHL Boundary
Existing Right-of-Way
I-94 EAST - WEST PUBLIC HEARING
DRAFT DECEMBER 2014