WIS 164/PLEASANT HILL ROAD INTERSECTION ALTERNATIVE 3
REALIGN PLEASANT HILL INTERSECTION SOUTH

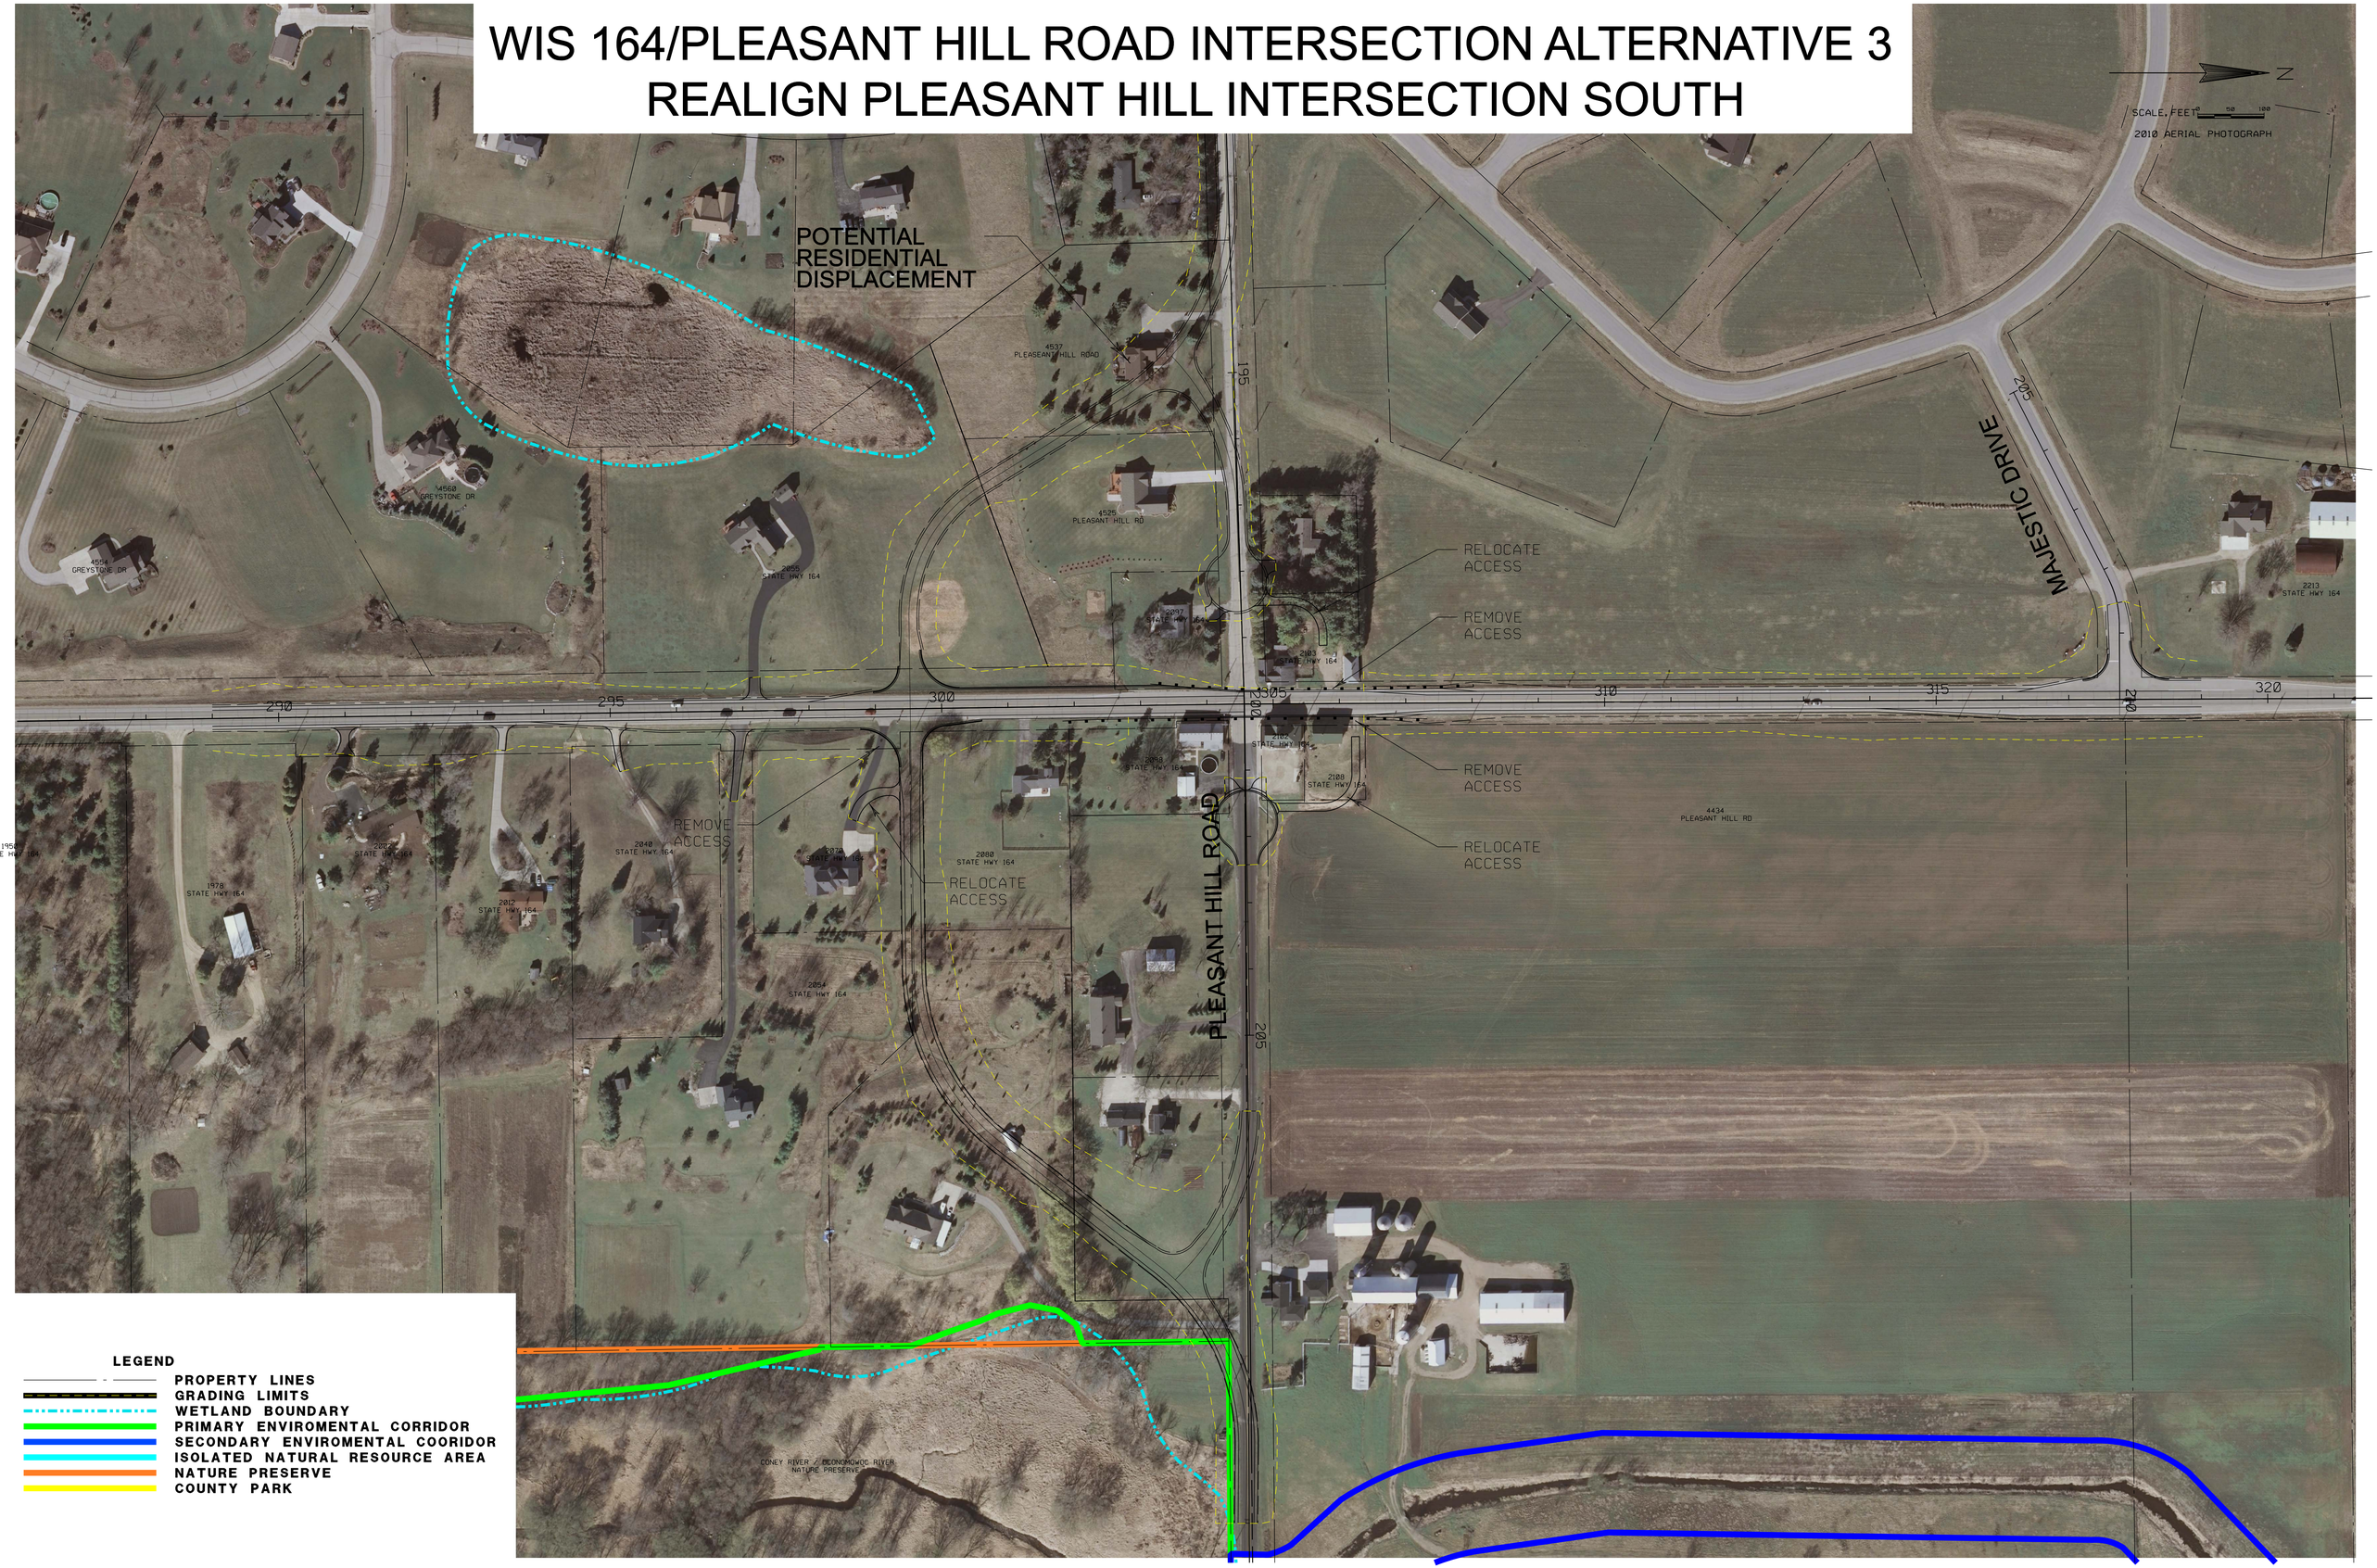

LEGEND

- PROPERTY LINES
- GRADING LIMITS
- WETLAND BOUNDARY
- PRIMARY ENVIROMENTAL CORRIDOR
- SECONDARY ENVIROMENTAL COORIDOR
- ISOLATED NATURAL RESOURCE AREA
- NATURE PRESERVE
- COUNTY PARK