WIS 164/SHADY LANE INTERSECTION ALTERNATIVE 2 CLOSE SOUTH INTERSECTION

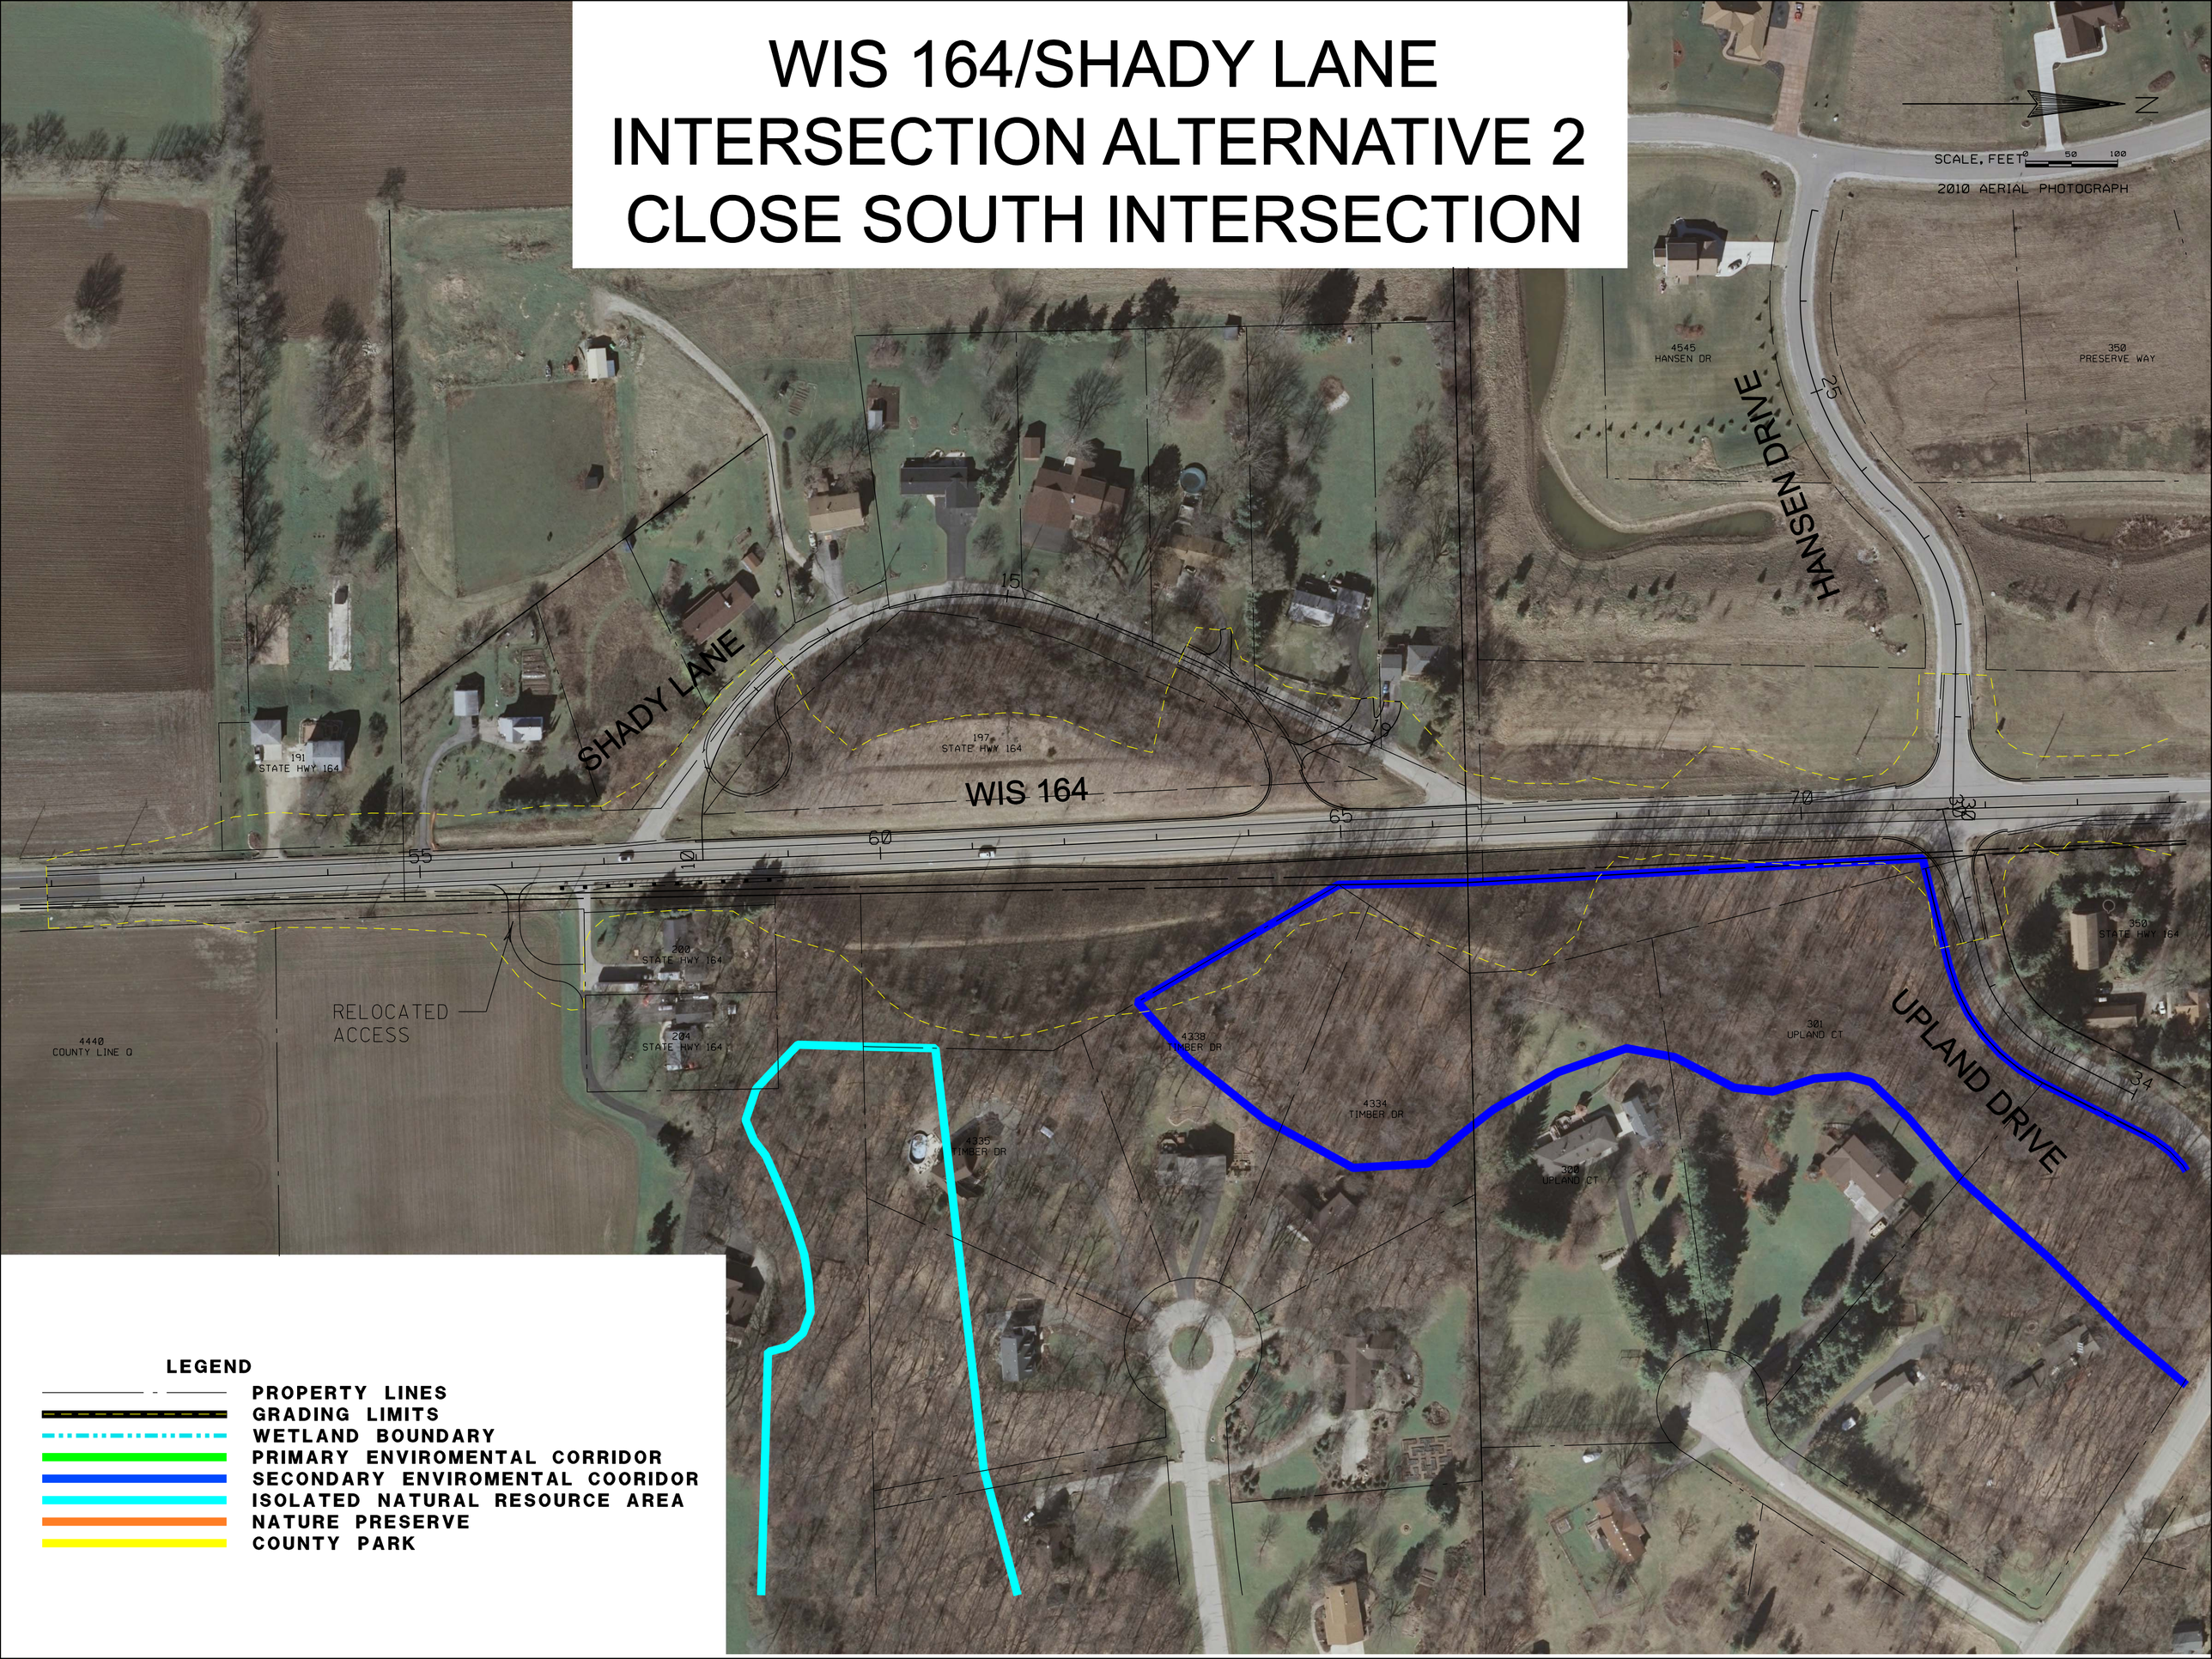

LEGEND

- PROPERTY LINES
- GRADING LIMITS
- WETLAND BOUNDARY
- PRIMARY ENVIROMENTAL CORRIDOR
- SECONDARY ENVIROMENTAL COORIDOR
- ISOLATED NATURAL RESOURCE AREA
- NATURE PRESERVE
- COUNTY PARK