WIS 167 - Mequon Road Planning Study
Segment 3 - Ashbury Woods Dr to Swan Rd
June 2015

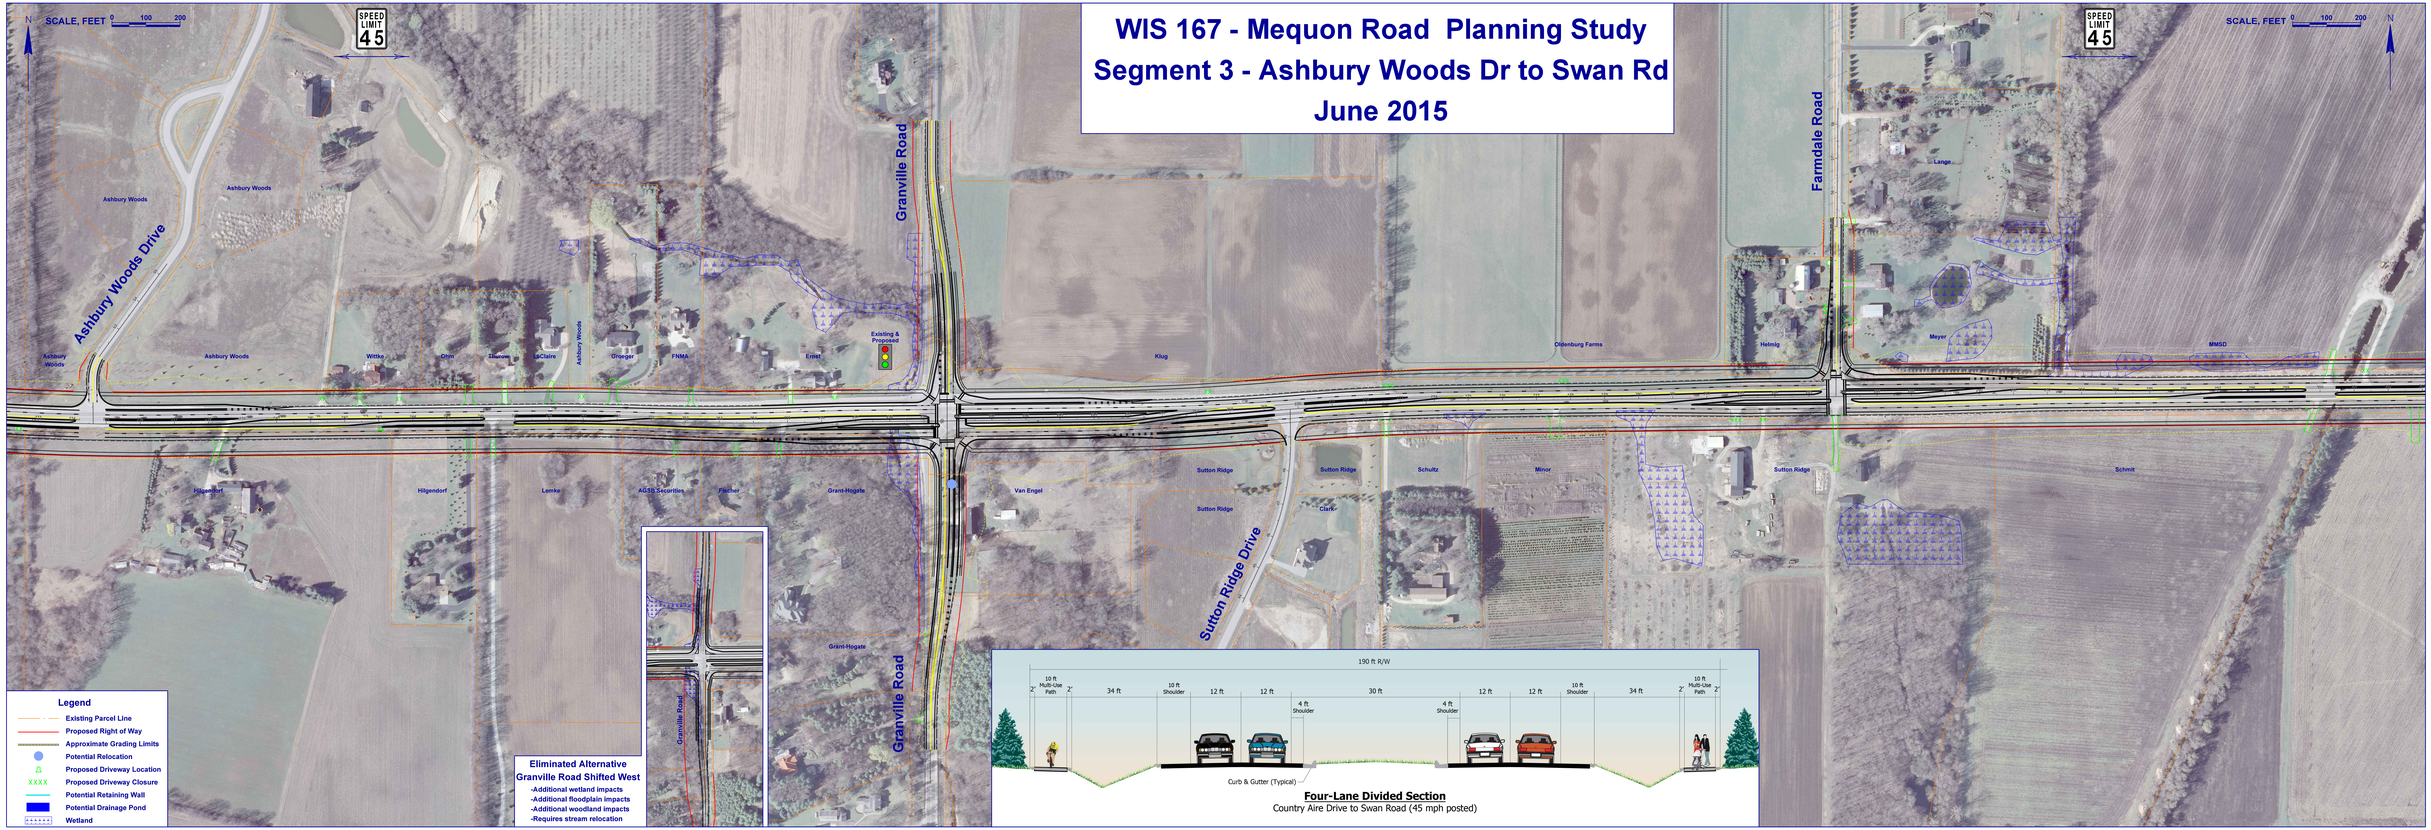

Four-Lane Divided Section
Country Aire Drive to Swan Road (45 mph posted)