ROUNDABOUT ALTERNATIVE

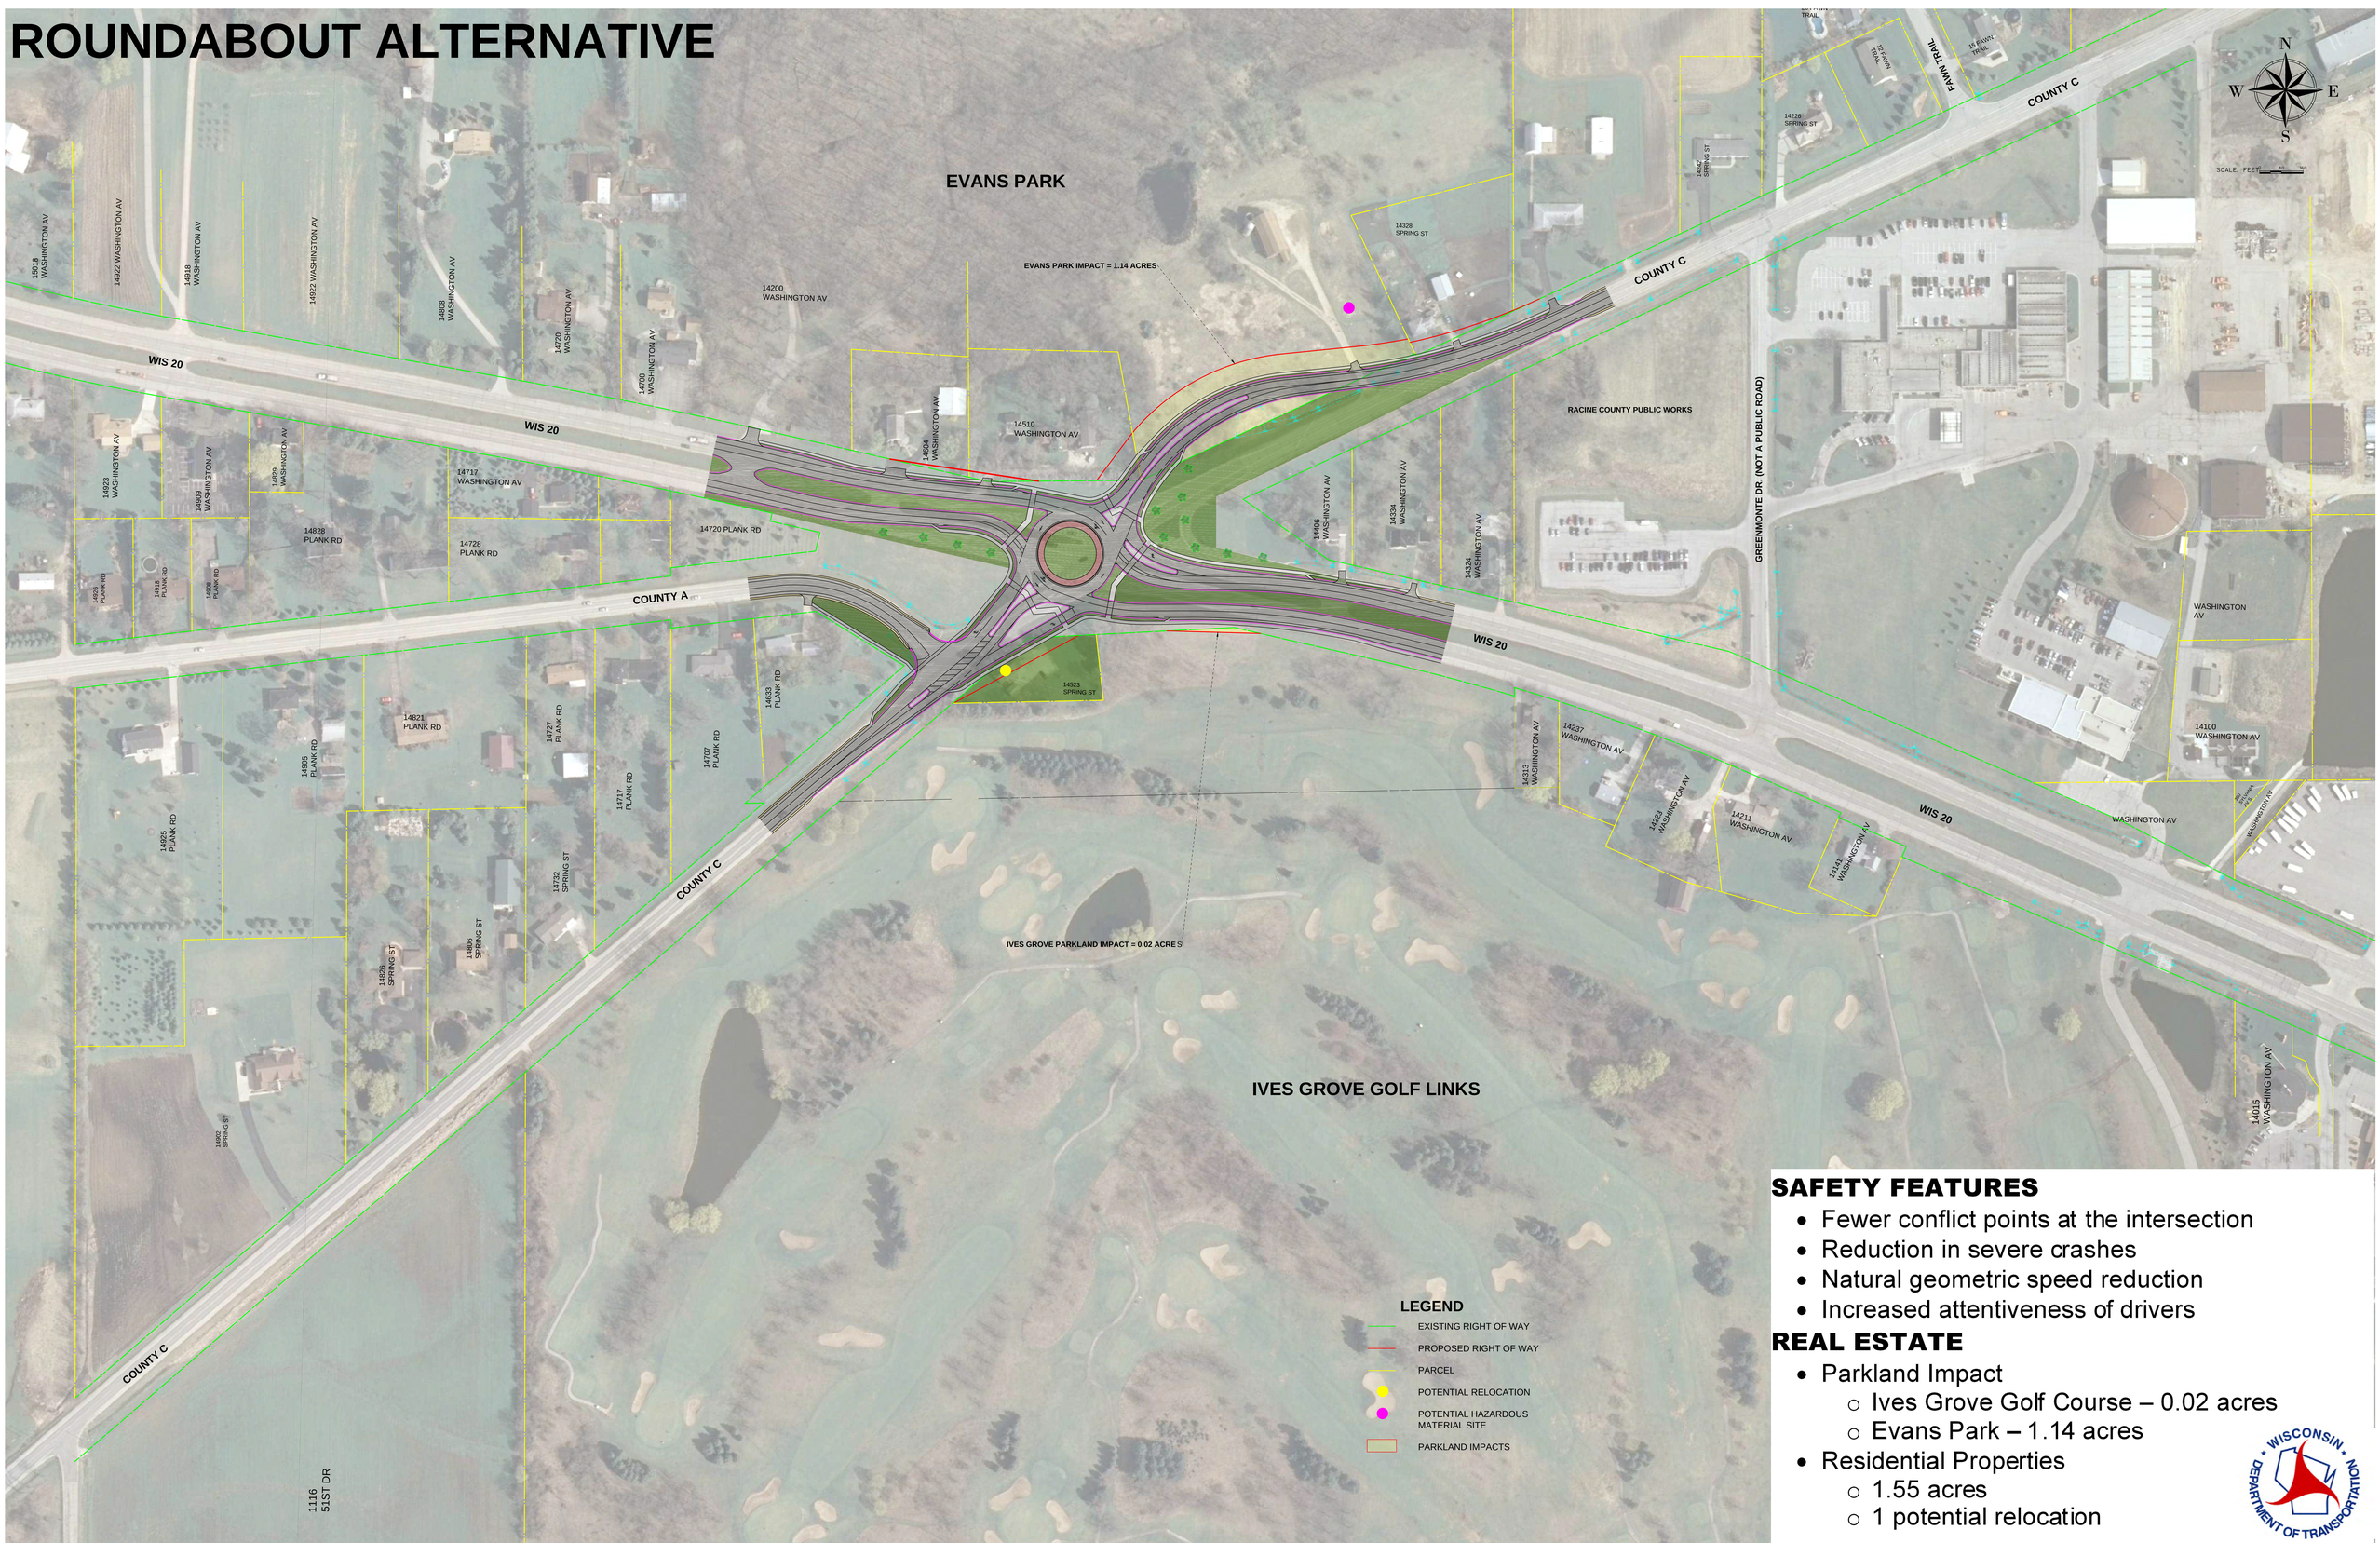

LEGEND

- EXISTING RIGHT OF WAY
- PROPOSED RIGHT OF WAY
- PARCEL
- POTENTIAL RELOCATION
- POTENTIAL HAZARDOUS MATERIAL SITE
- PARKLAND IMPACTS

SAFETY FEATURES

- Fewer conflict points at the intersection
- Reduction in severe crashes
- Natural geometric speed reduction
- Increased attentiveness of drivers

REAL ESTATE

- Parkland Impact
  - Ives Grove Golf Course – 0.02 acres
  - Evans Park – 1.14 acres
- Residential Properties
  - 1.55 acres
  - 1 potential relocation

WISCONSIN DEPARTMENT OF TRANSPORTATION