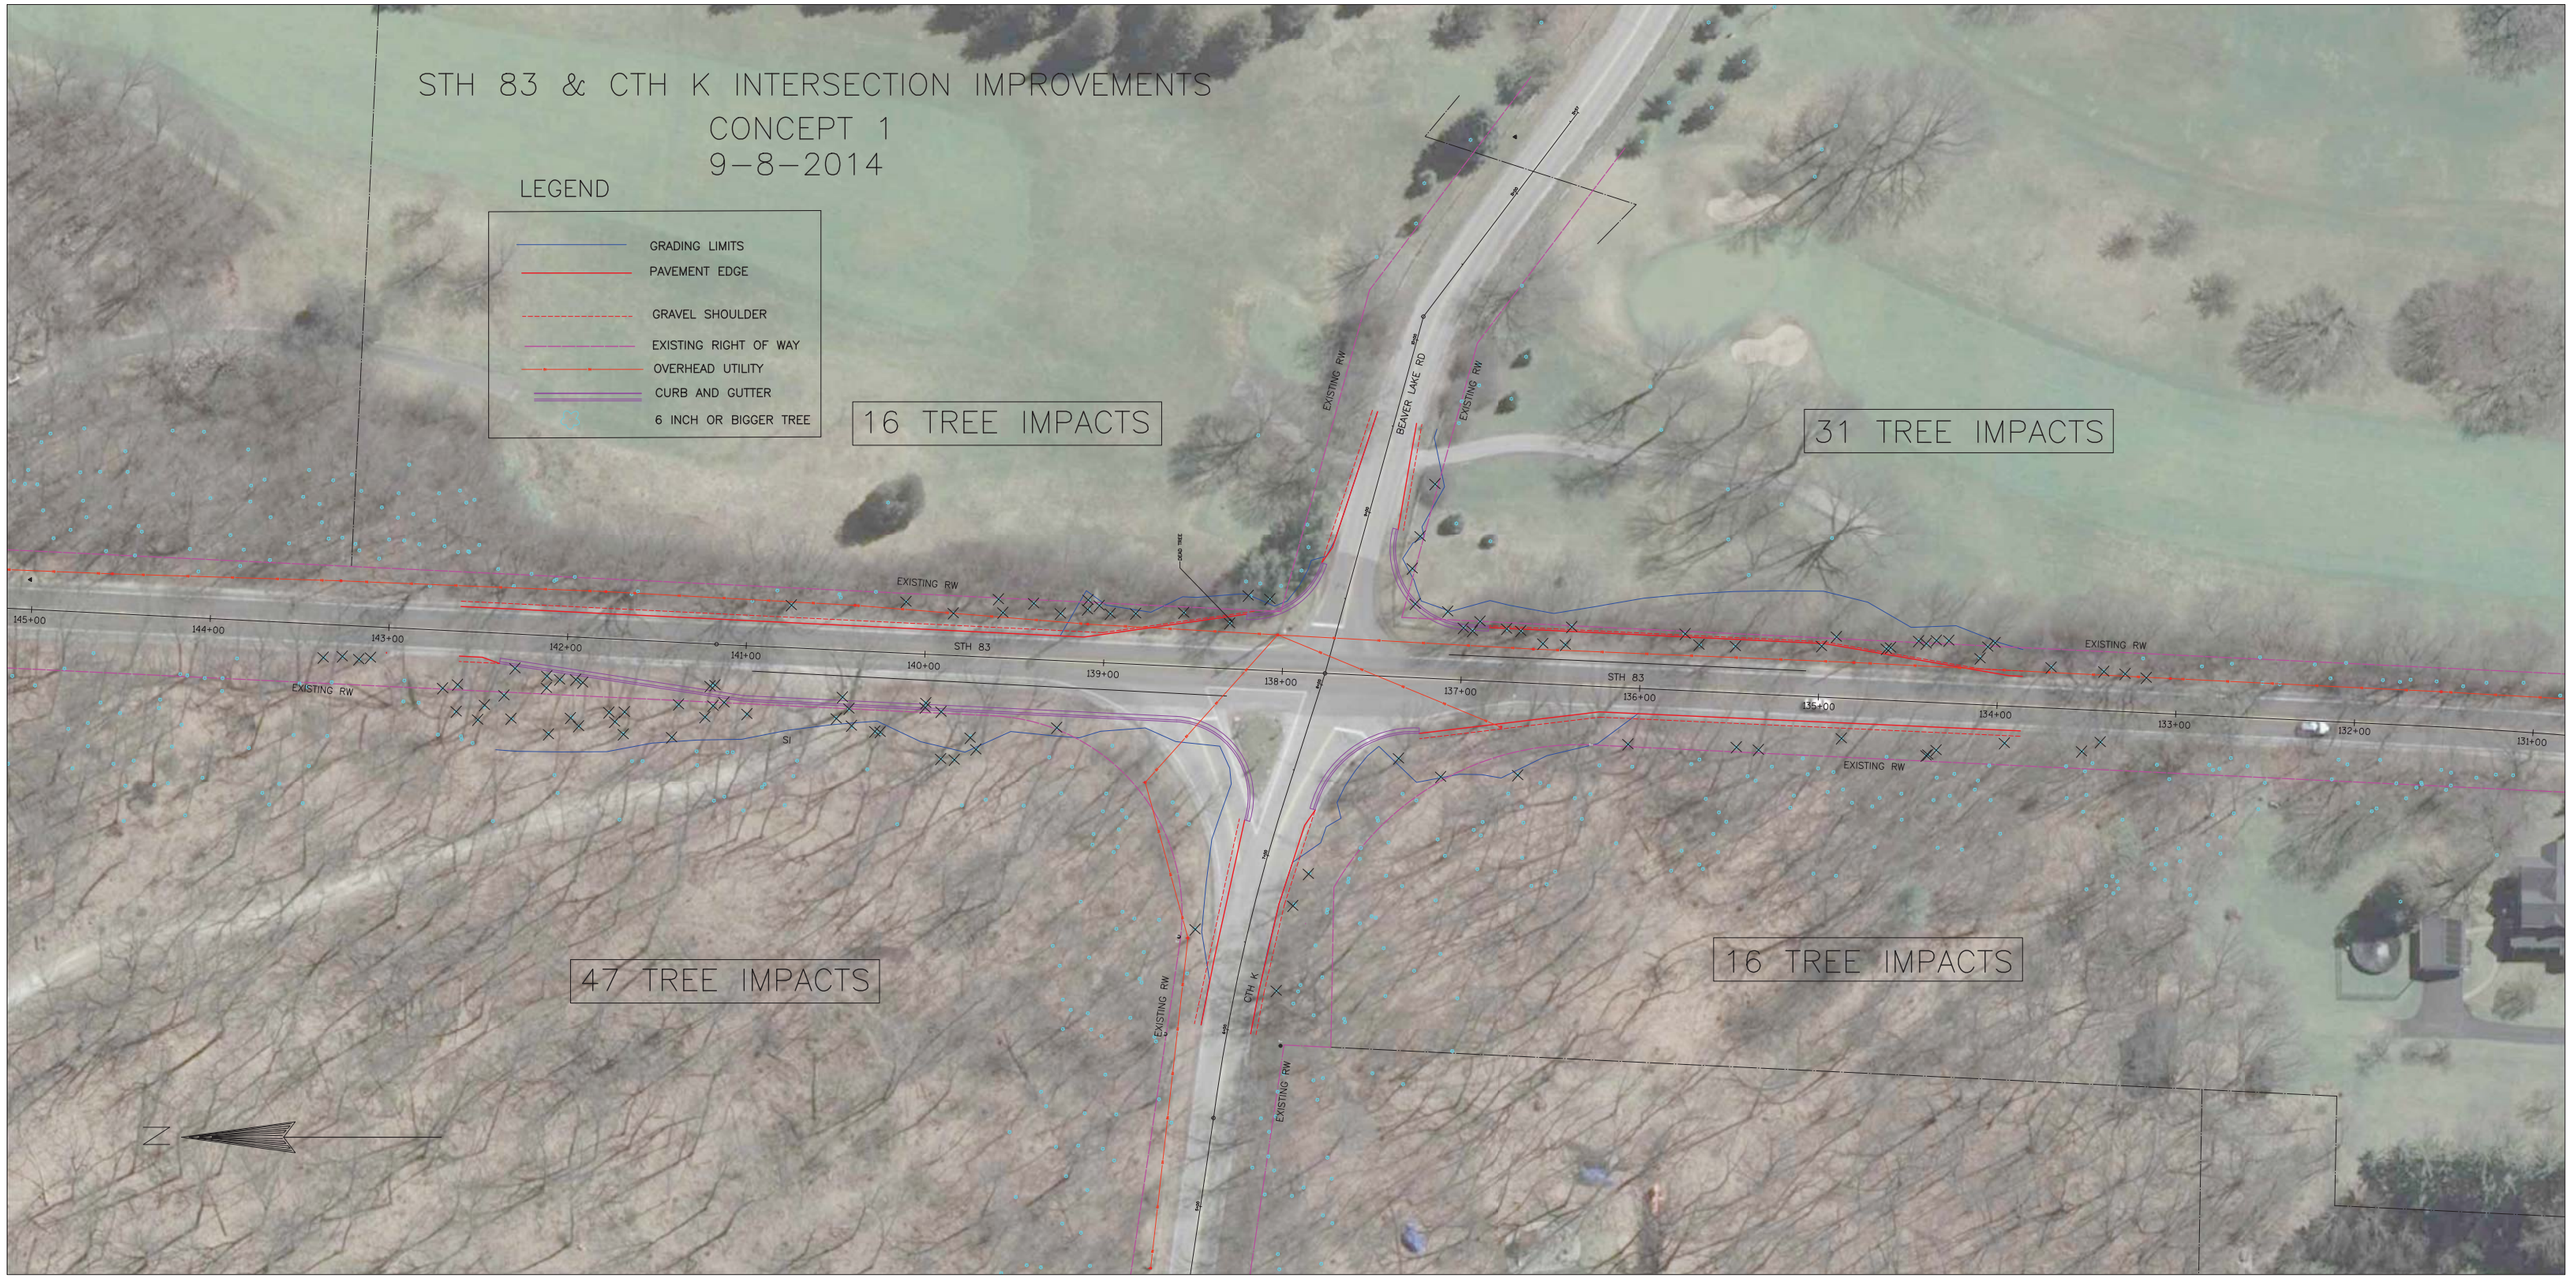
STH 83 & CTH K INTERSECTION IMPROVEMENTS
CONCEPT 1
9-8-2014
LEGEND
GRADING LIMITS
PAVEMENT EDGE
GRAVEL SHOULDER
EXISTING RIGHT OF WAY
OVERHEAD UTILITY
CURB AND GUTTER
6 INCH OR BIGGER TREE
16 TREE IMPACTS
31 TREE IMPACTS
47 TREE IMPACTS
16 TREE IMPACTS
EXISTING RW
BEAVER LAKE RD
STH 83
CTH K
145+00
144+00
143+00
142+00
141+00
140+00
139+00
138+00
137+00
136+00
135+00
134+00
133+00
132+00
131+00
N