US 12 (WISCONSIN DELLS PARKWAY)
ALTERNATE 1: 4-LANE UNDIVIDED

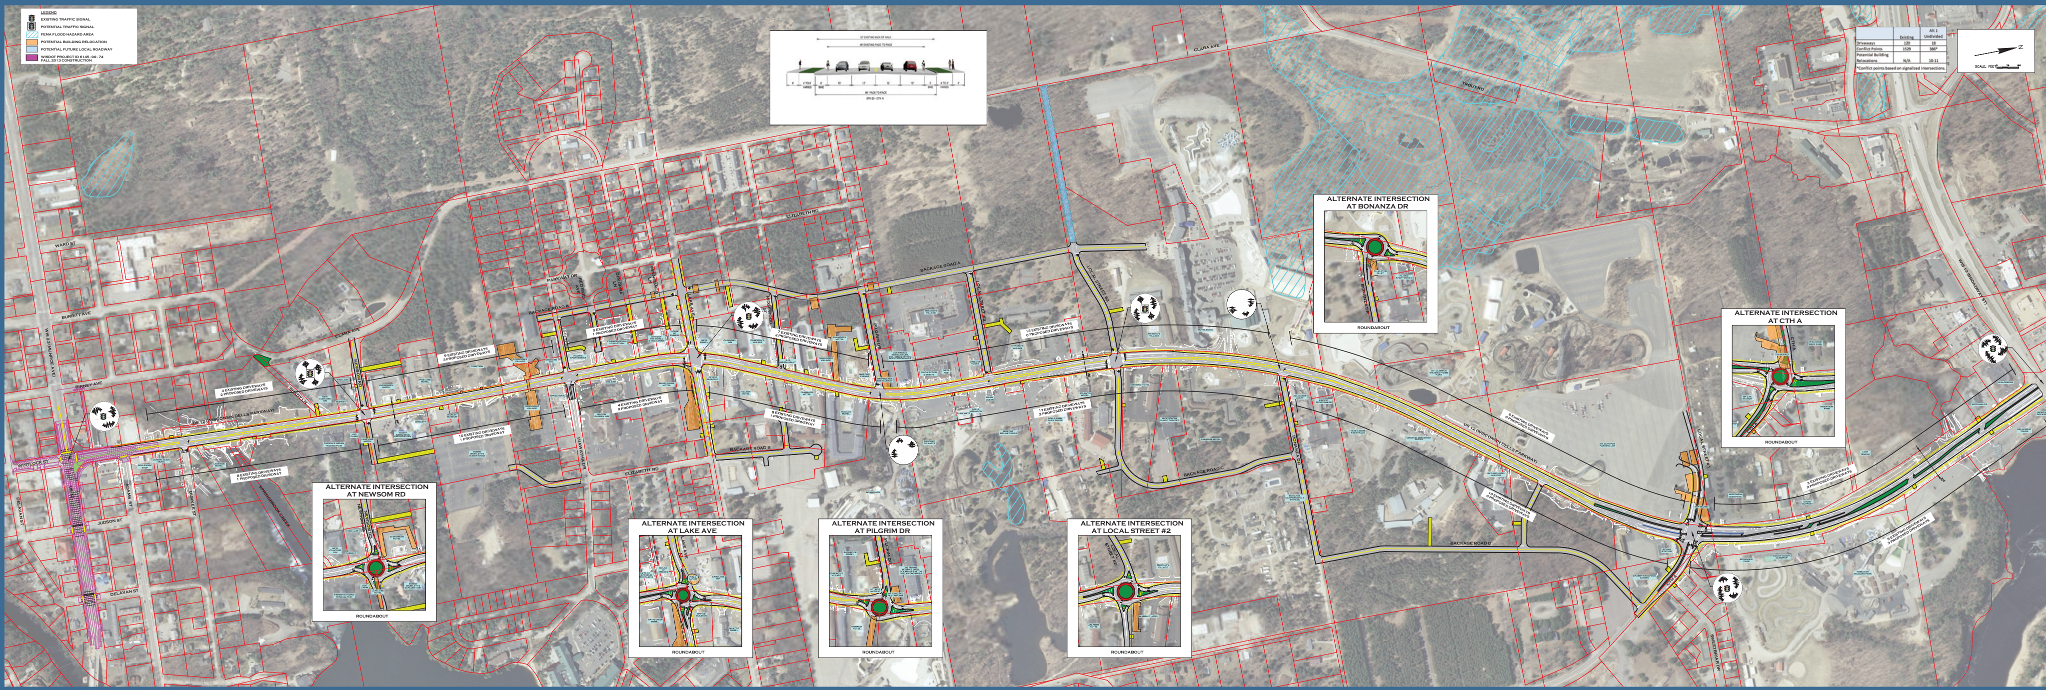

	Existing	Alt 1 Undivided
Driveways	120	18
Conflict Points	1529	386*
Potential Building Relocations	N/A	10-11

*Conflict points based on signalized intersections.

PIM #2 January 22, 2013