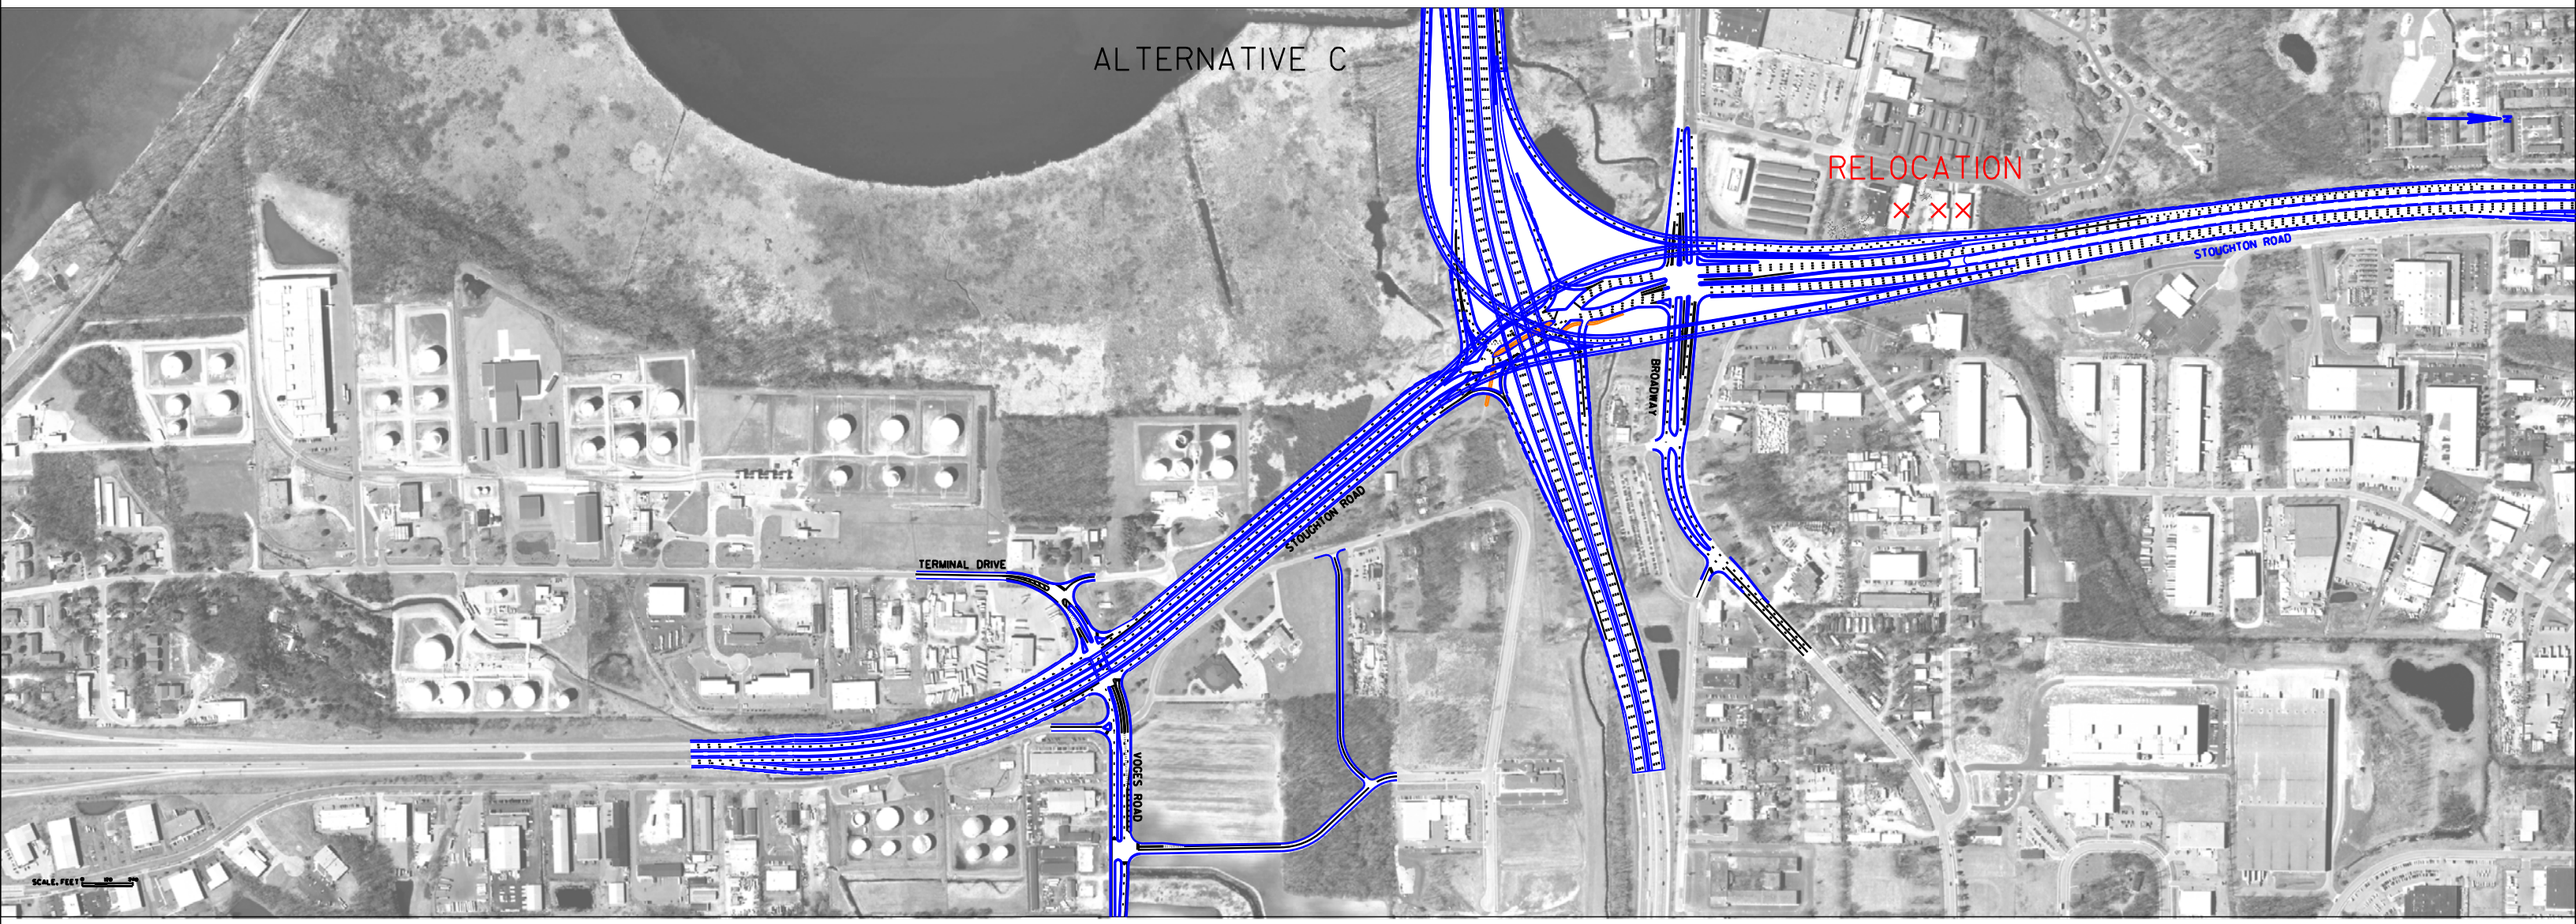

WISCONSIN DEPARTMENT OF TRANSPORTATION

STOUGHTON ROAD CORRIDOR STUDY
DANE COUNTY
PROJECT ID 5410-05-00

PUBLIC INFORMATION MEETING NO. 2

MARCH 2013