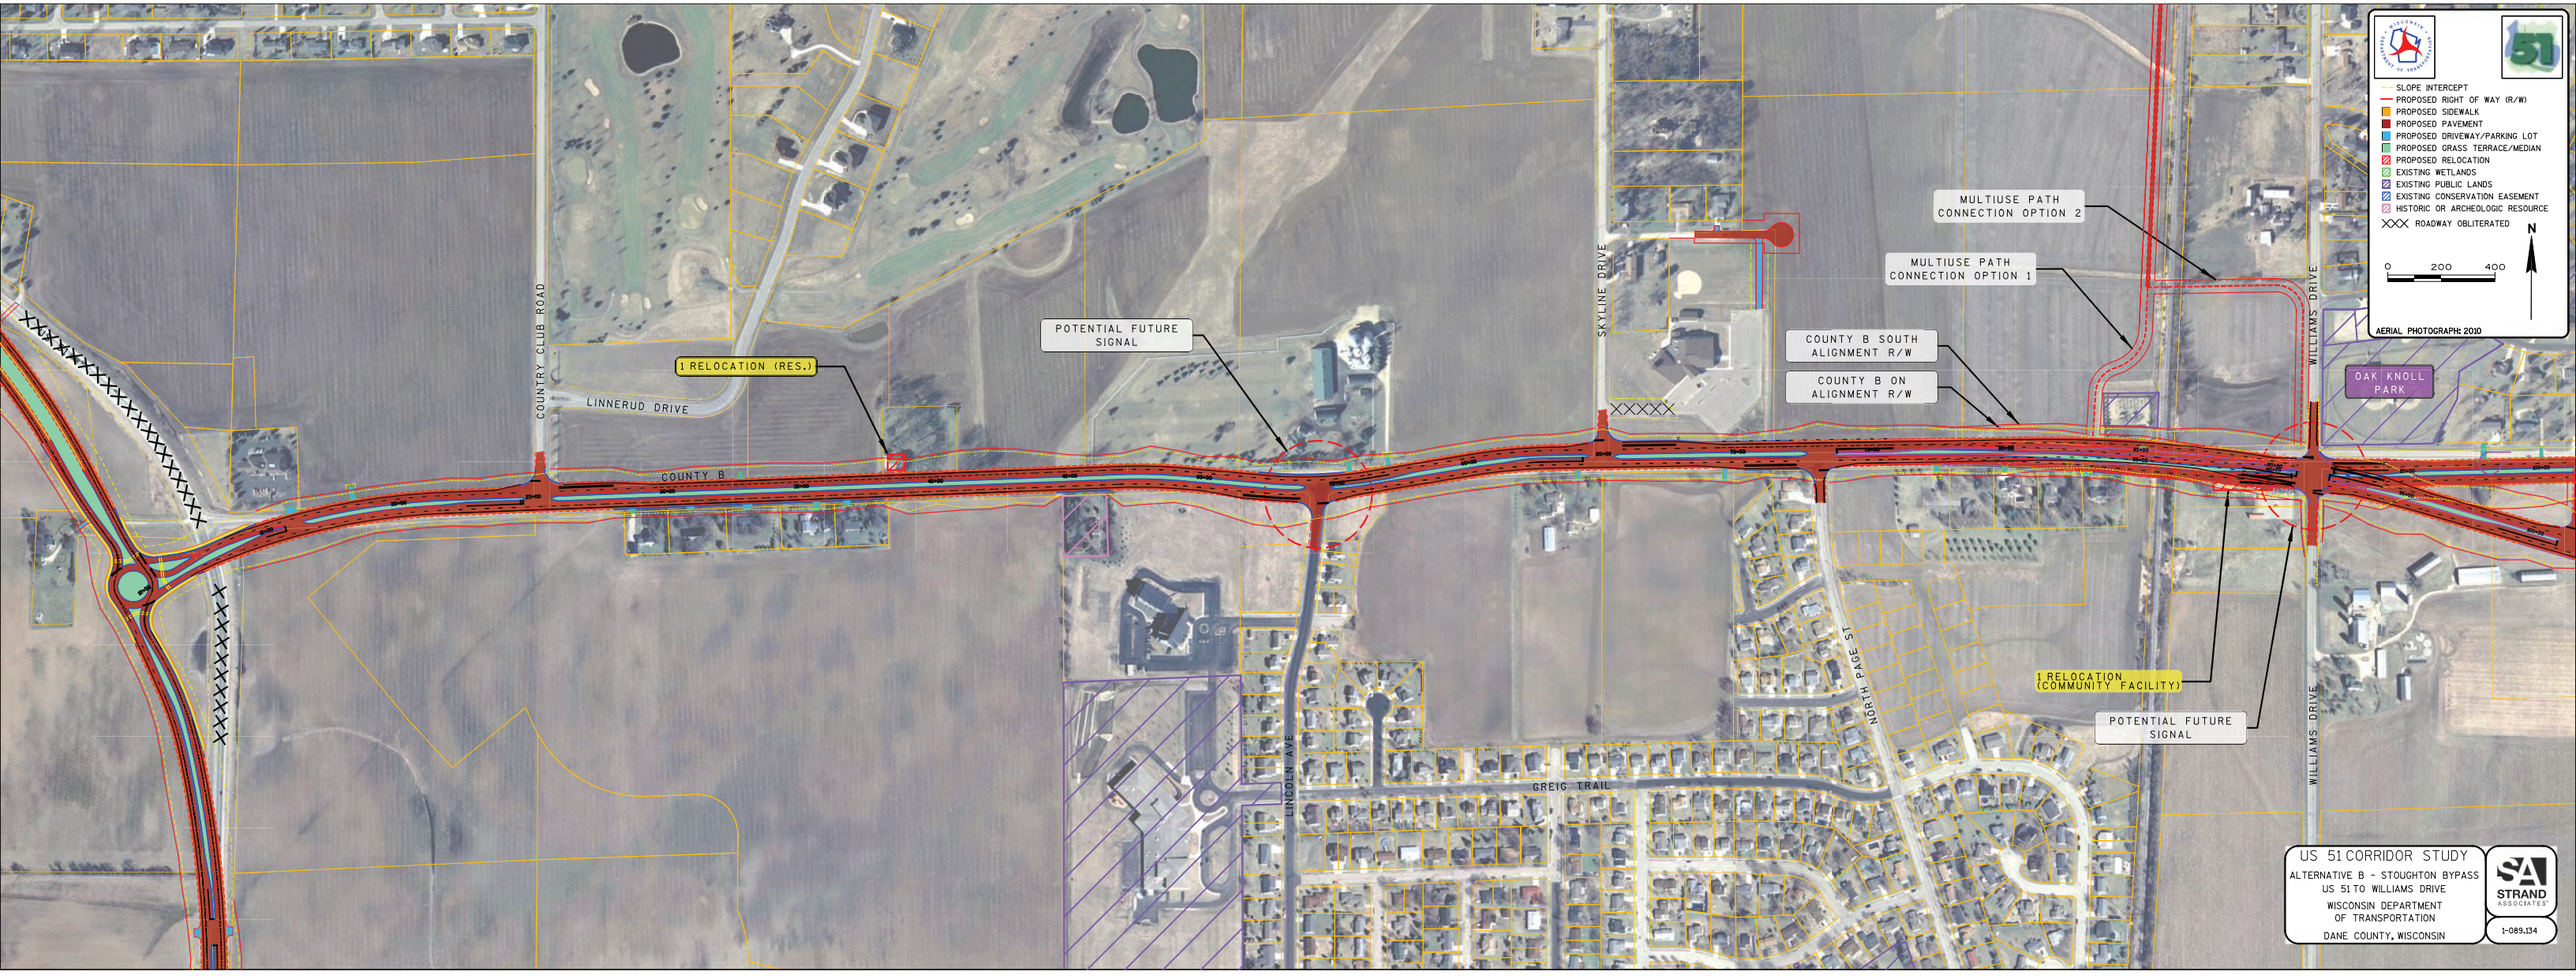

US 51 CORRIDOR STUDY

ALTERNATIVE B - STOUGHTON BYPASS
US 51 TO WILLIAMS DRIVE
WISCONSIN DEPARTMENT OF TRANSPORTATION
DANE COUNTY, WISCONSIN

STRAND ASSOCIATES

1-089.134