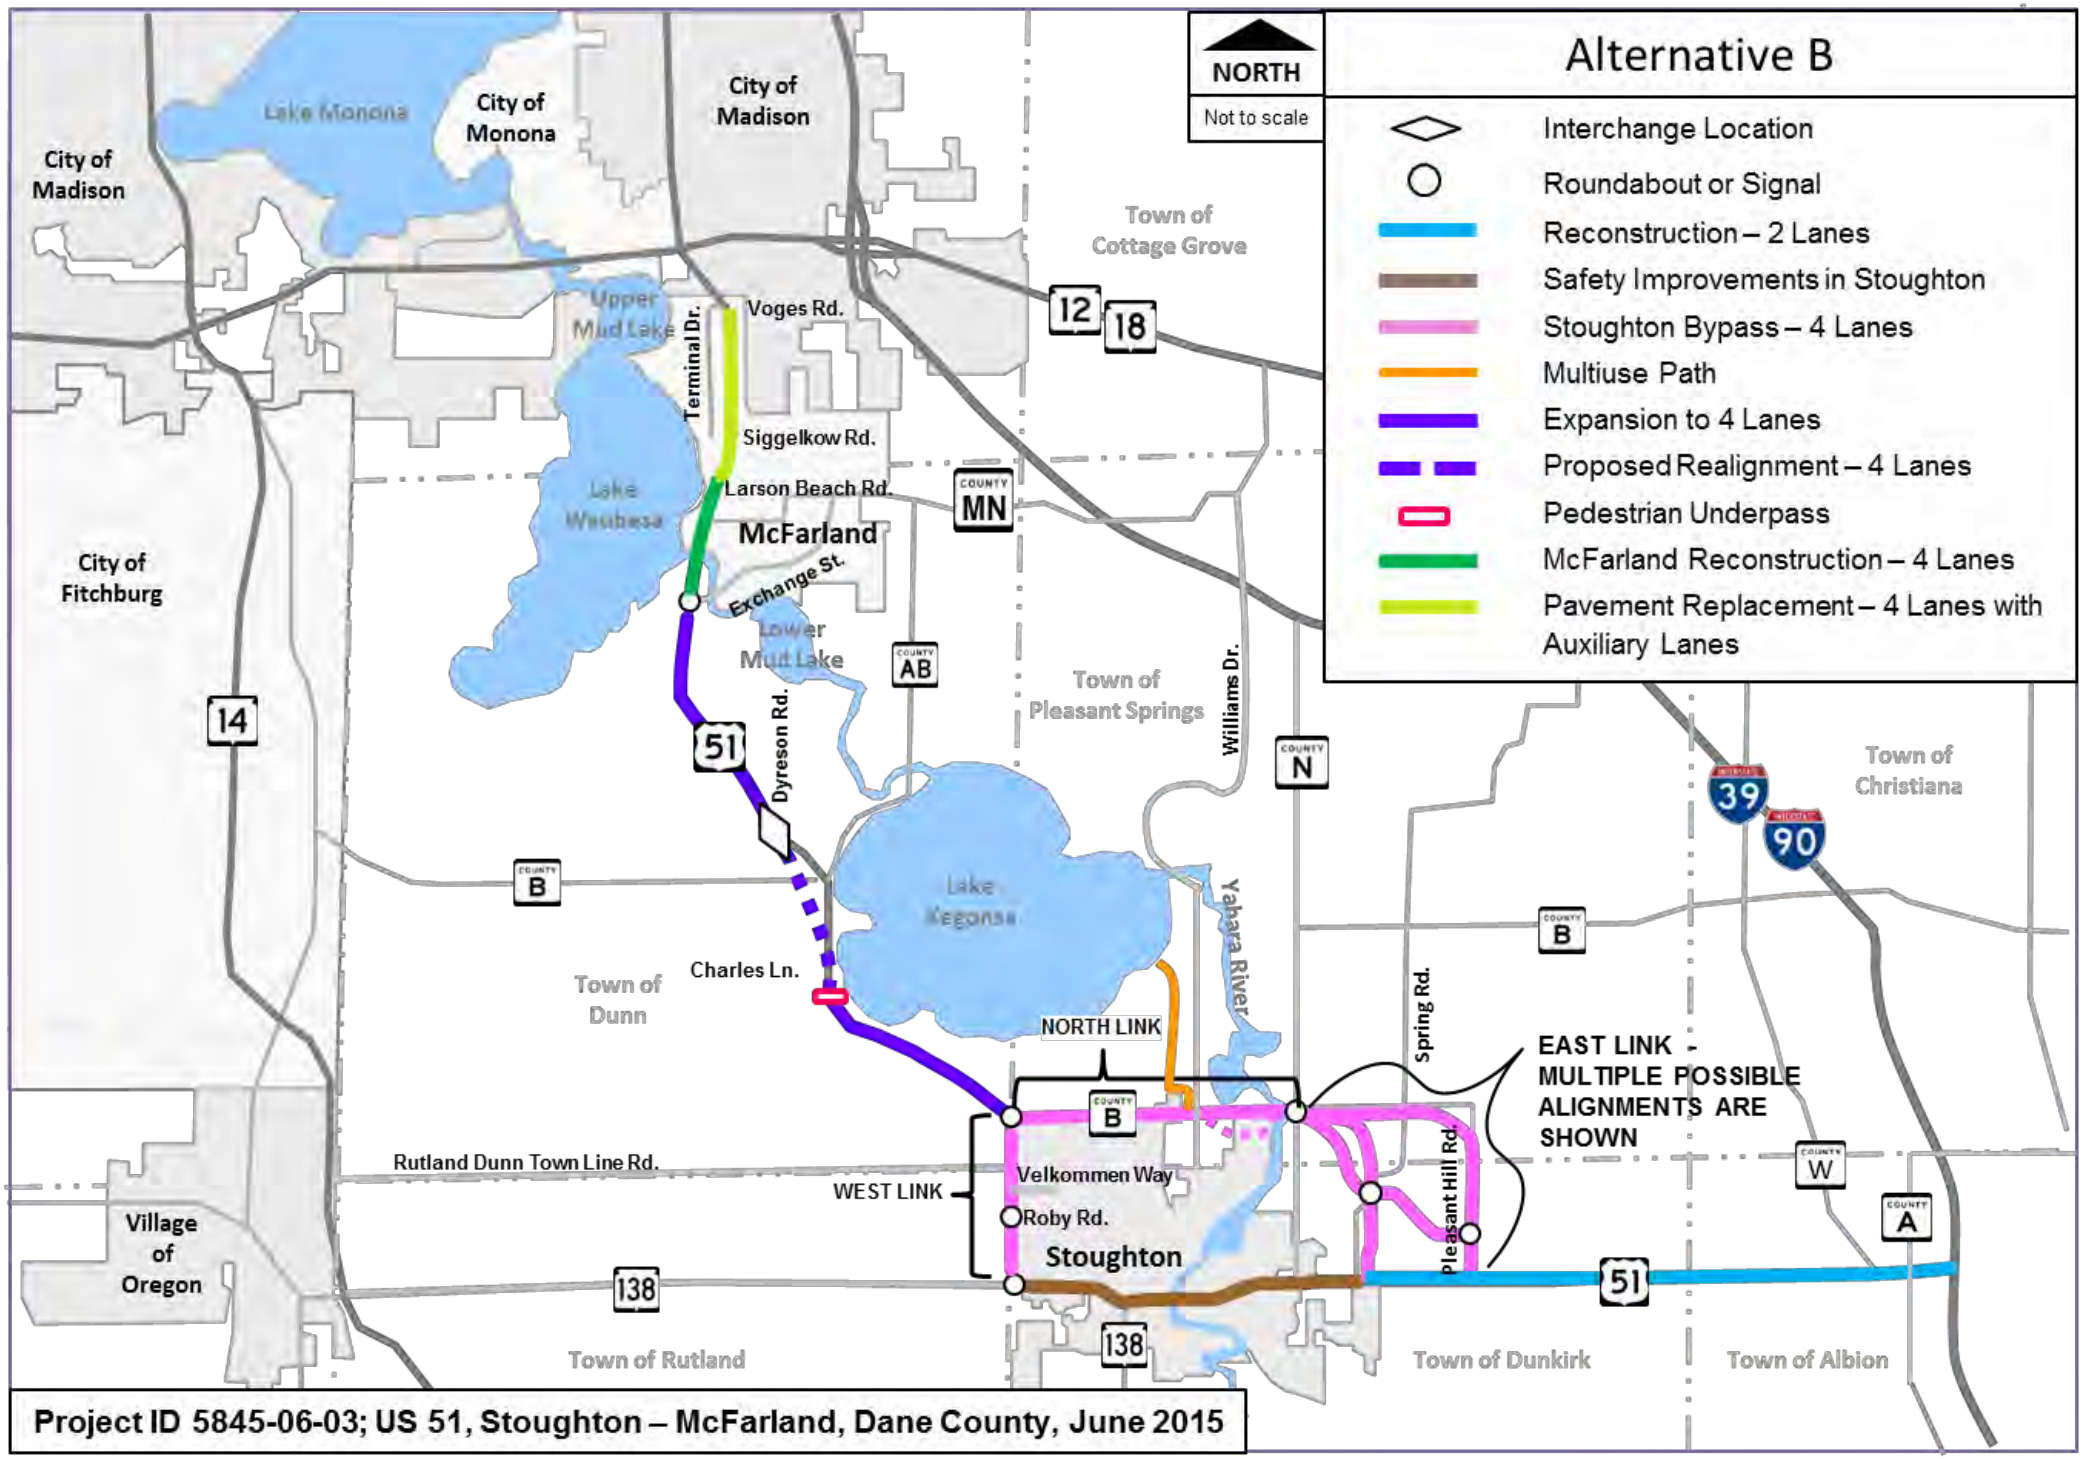

Project ID 5845-06-03; US 51, Stoughton – McFarland, Dane County, June 2015