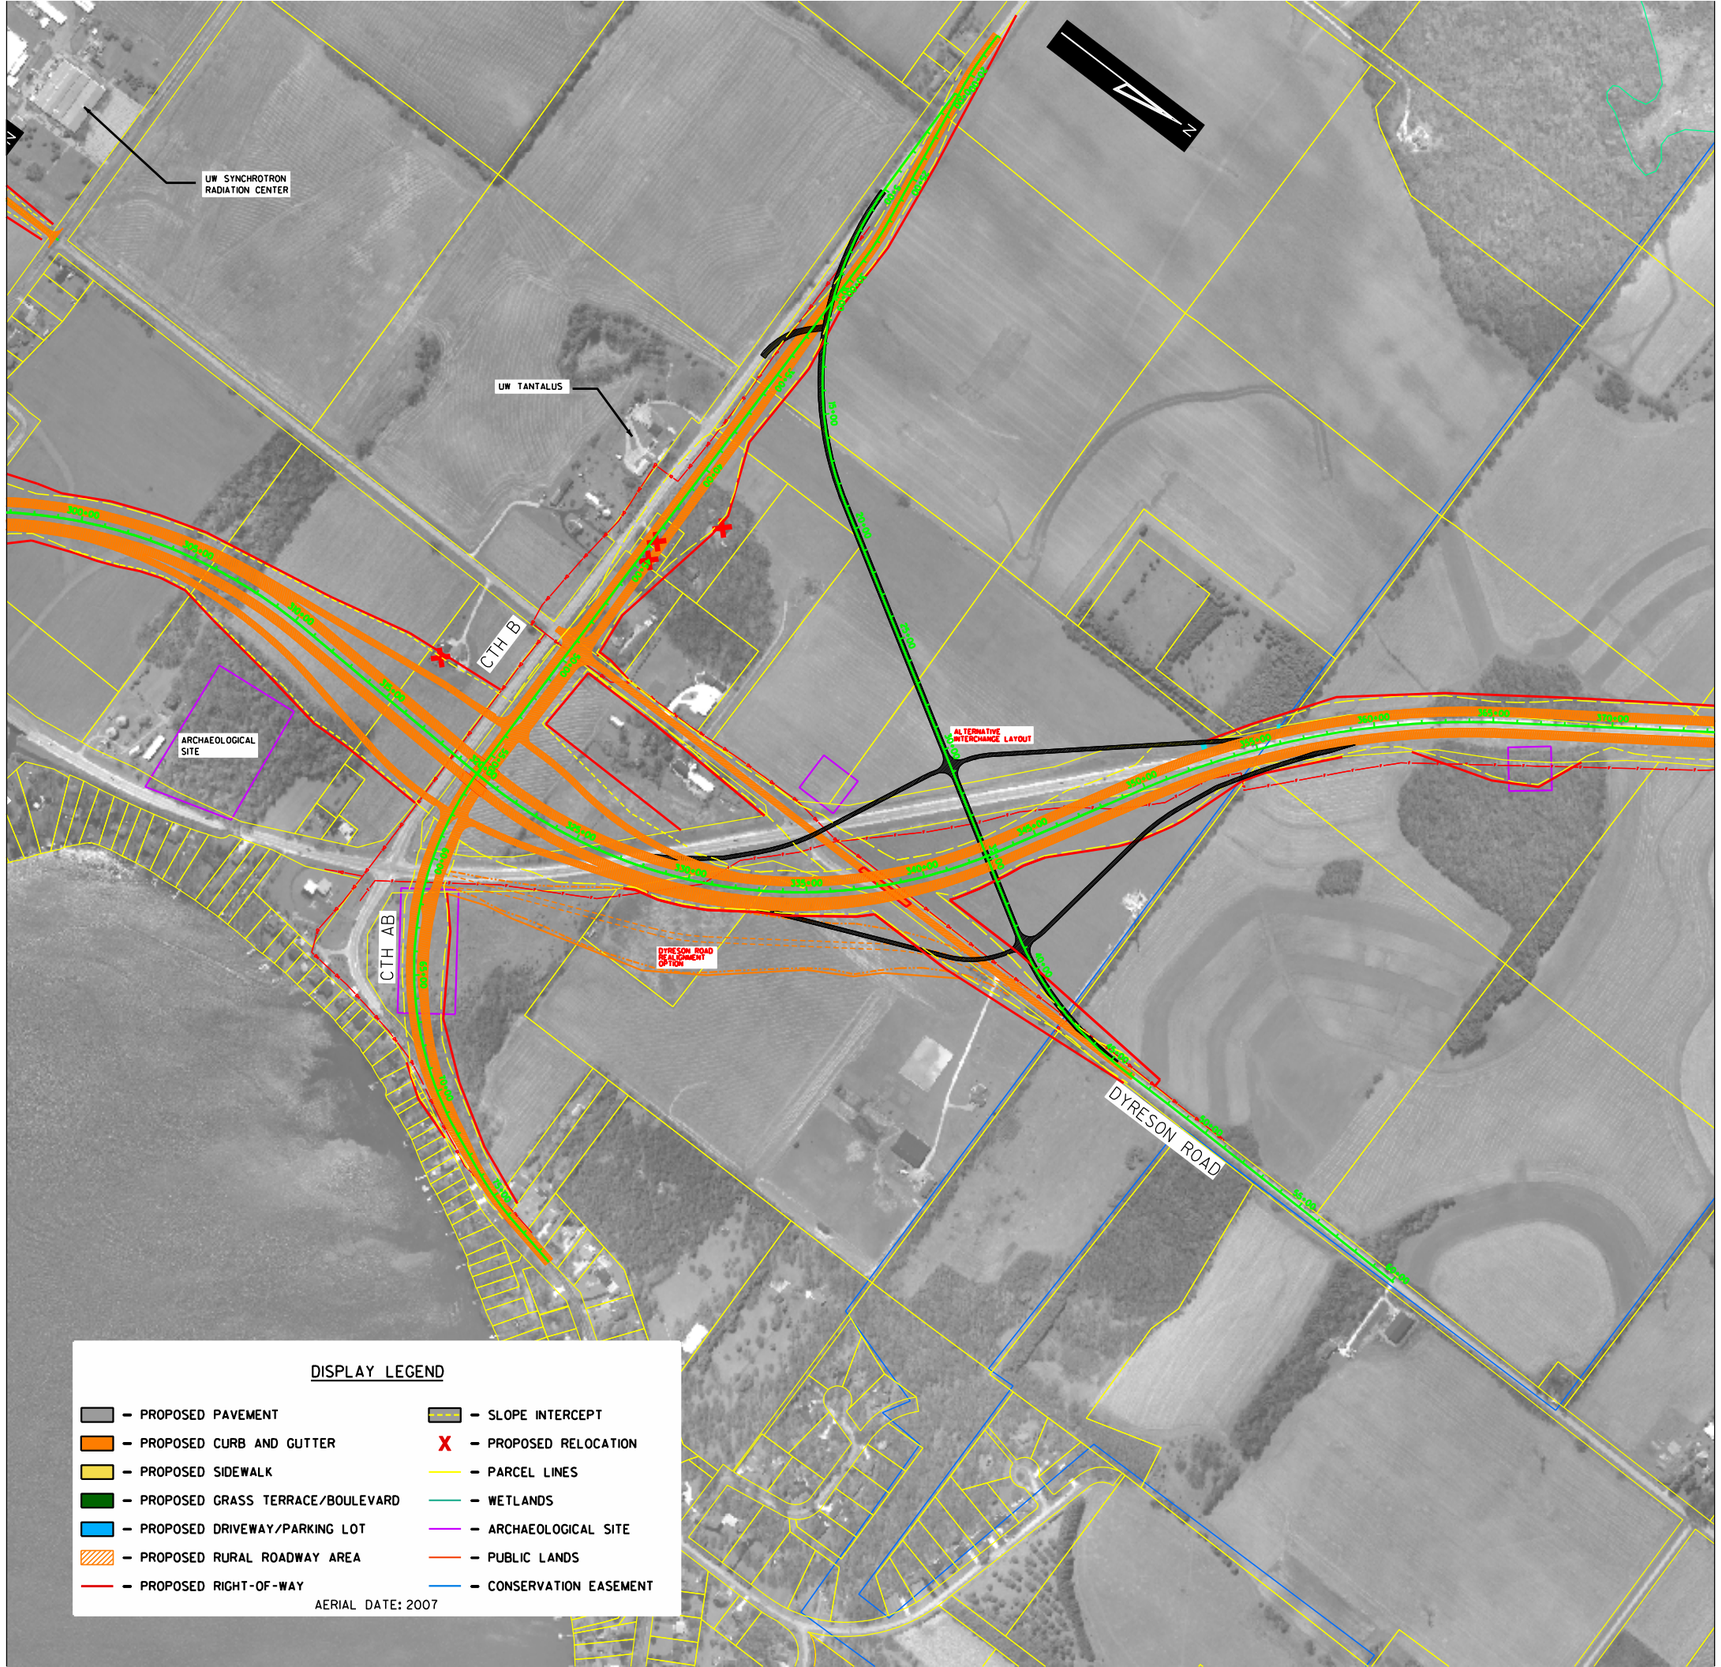
UW SYNCHROTRON RADIATION CENTER
UW TANTALUS
CTH B
CTH AB
ARCHAEOLOGICAL SITE
ALTERNATIVE INTERCHANGE LAYOUT
DYRESON ROAD REALIGNMENT OPTION
DYRESON ROAD
N
DISPLAY LEGEND
PROPOSED PAVEMENT
PROPOSED CURB AND GUTTER
PROPOSED SIDEWALK
PROPOSED GRASS TERRACE/BOULEVARD
PROPOSED DRIVEWAY/PARKING LOT
PROPOSED RURAL ROADWAY AREA
PROPOSED RIGHT-OF-WAY
SLOPE INTERCEPT
PROPOSED RELOCATION
PARCEL LINES
WETLANDS
ARCHAEOLOGICAL SITE
PUBLIC LANDS
CONSERVATION EASEMENT
AERIAL DATE: 2007