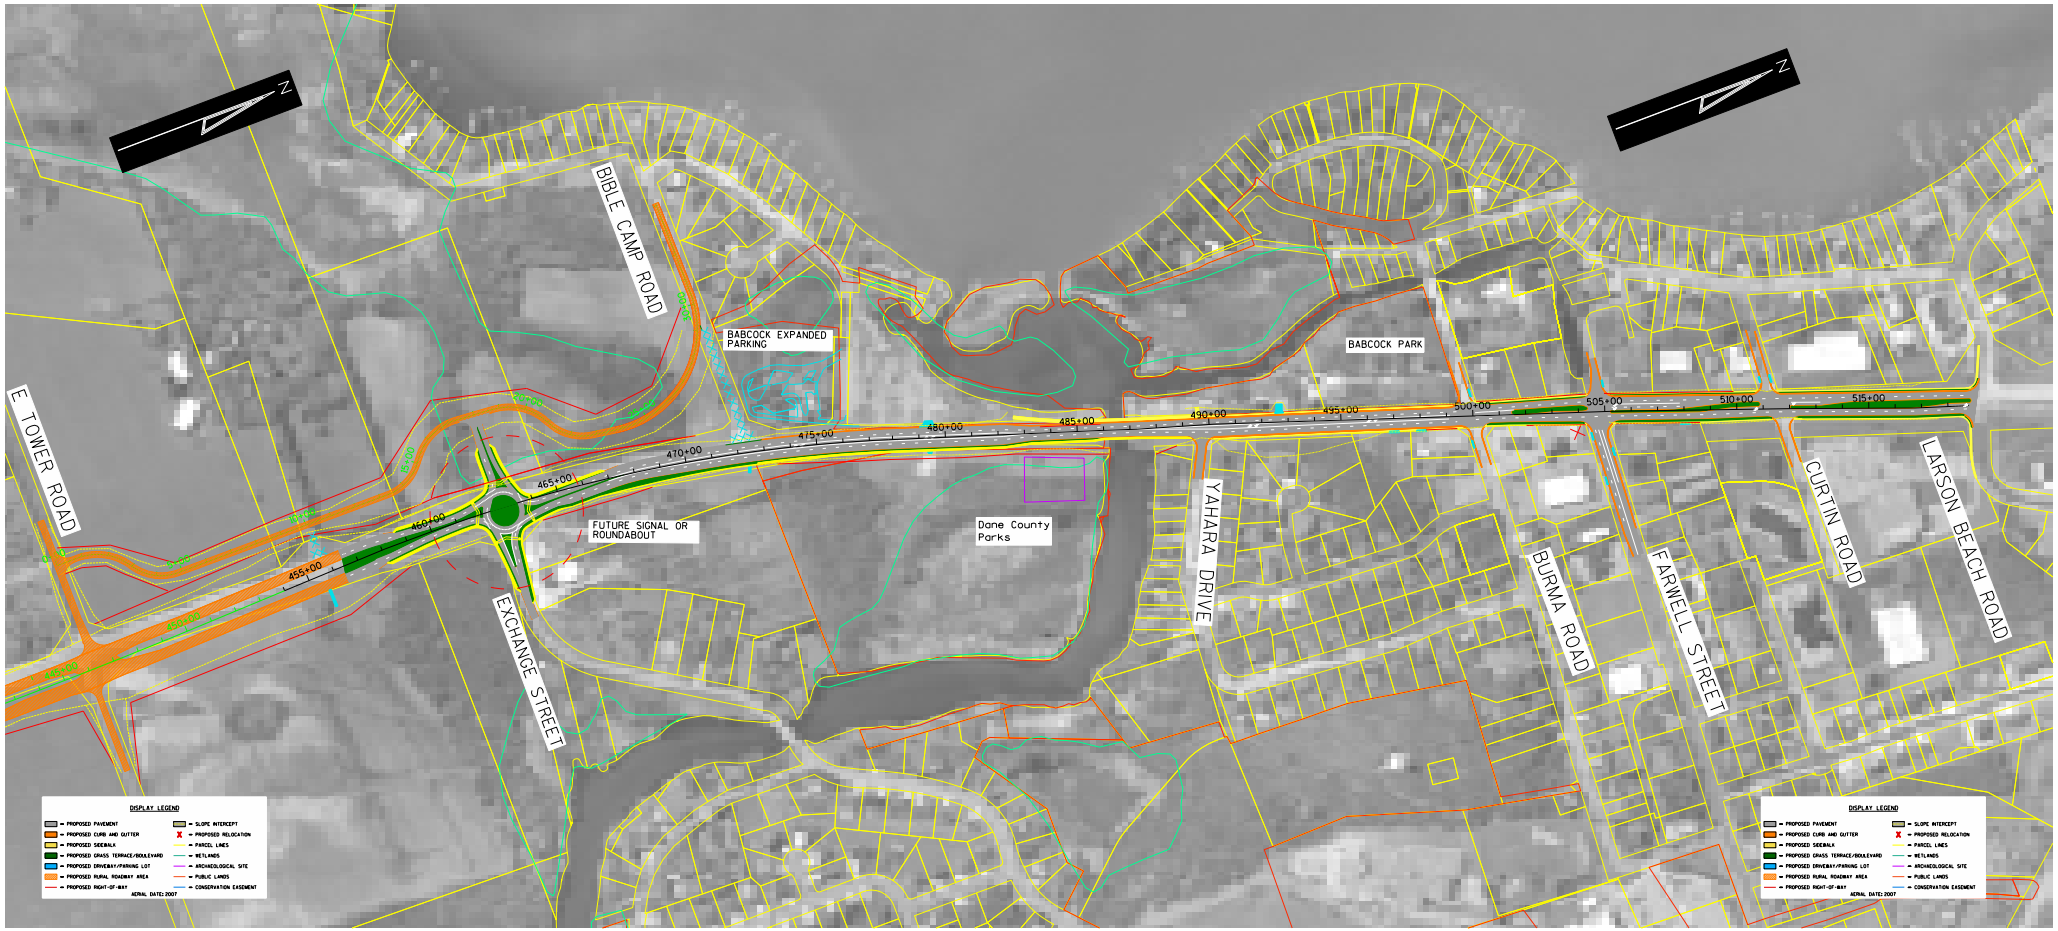
N
BIBLE CAMP ROAD
BABCOCK EXPANDED PARKING
BABCOCK PARK
E TOWER ROAD
FUTURE SIGNAL OR ROUNDABOUT
Dane County Parks
EXCHANGE STREET
YAHARA DRIVE
BURMA ROAD
FARWELL STREET
CURTIN ROAD
LARSON BEACH ROAD
455+00
460+00
465+00
470+00
475+00
480+00
485+00
490+00
495+00
500+00
505+00
510+00
515+00
DISPLAY LEGEND
PROPOSED PAVEMENT
PROPOSED CURB AND GUTTER
PROPOSED SIDEWALK
PROPOSED GRASS TERRACE/BOULEVARD
PROPOSED DRIVEWAY/PARKING LOT
PROPOSED RURAL ROADWAY AREA
PROPOSED RIGHT-OF-WAY
SLOPE INTERCEPT
PROPOSED RELOCATION
PARCEL LINES
WETLANDS
ARCHAEOLOGICAL SITE
PUBLIC LANDS
CONSERVATION EASEMENT
AERIAL DATE: 2007