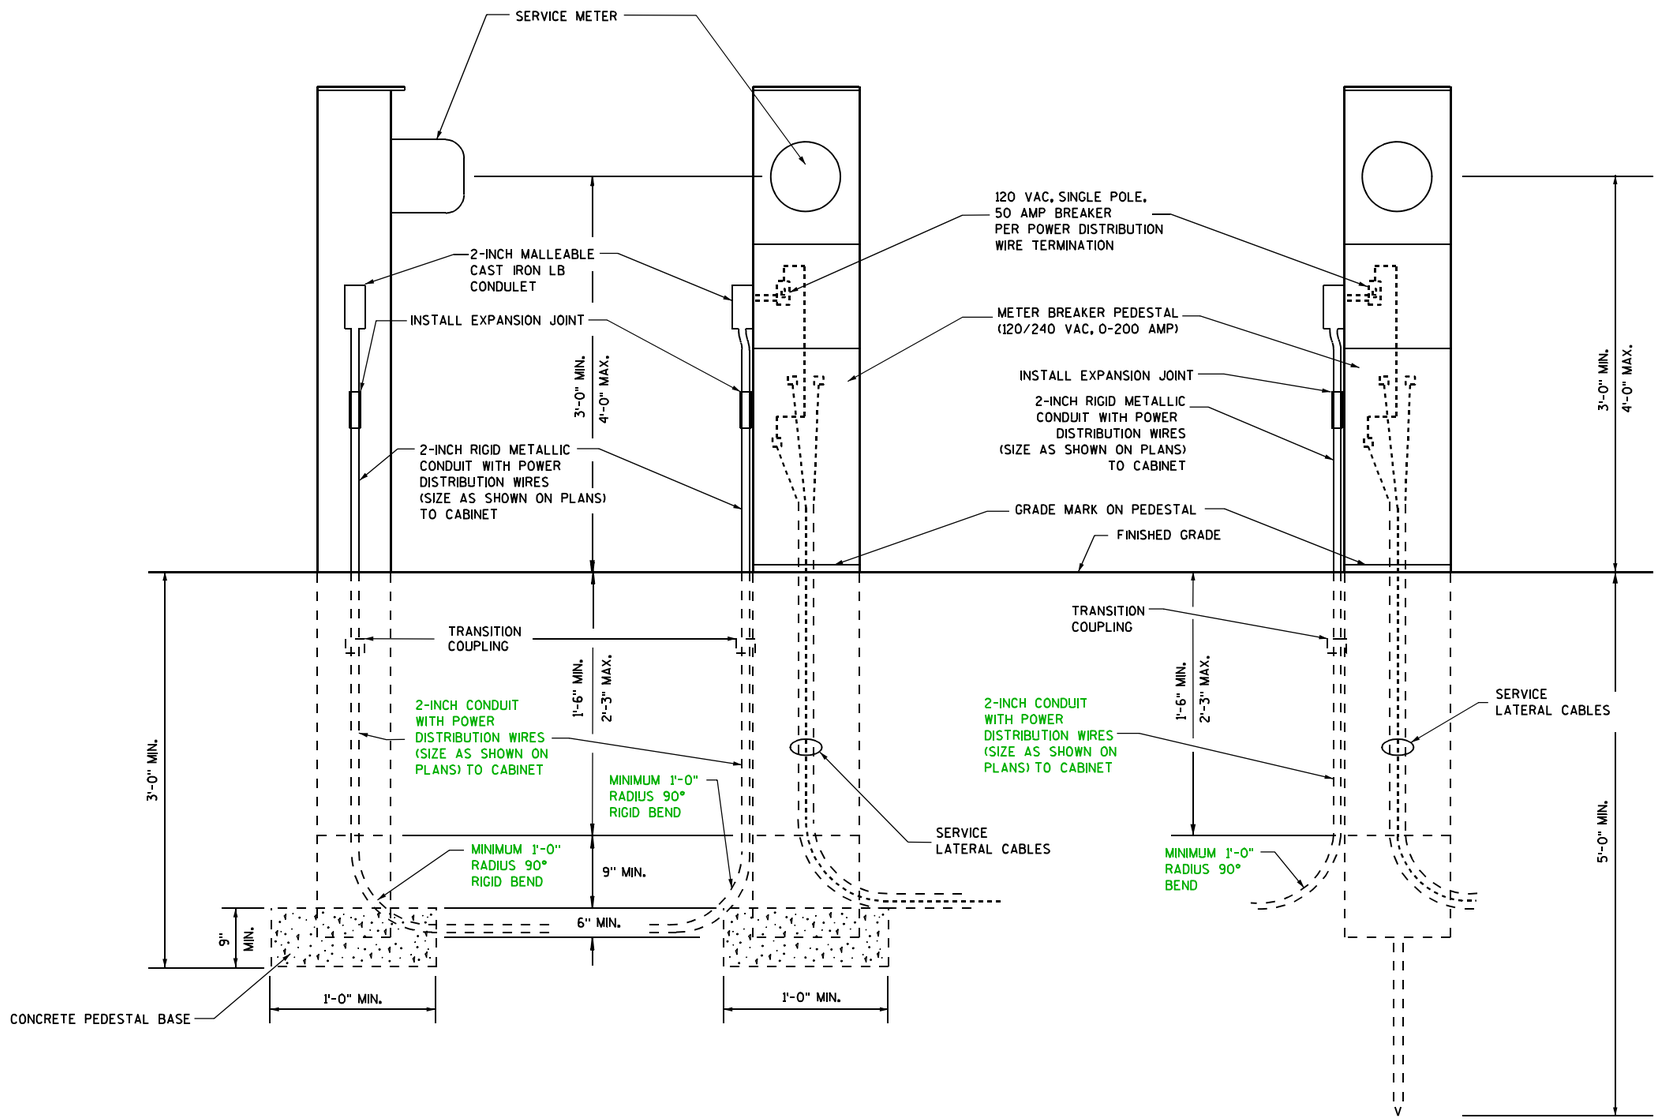

FREE STANDING METER BREAKER PEDESTAL

ALTERNATE SUPPORTING STAKE

(IF APPROVED BY UTILITY)

DRAFT
1-12-09

FREE STANDING
METER BREAKER PEDESTAL

STATE OF WISCONSIN
DEPARTMENT OF TRANSPORTATION

APPROVED

DATE

STATE TRAFFIC ENGINEER

FHWA

6

S.D.D. NUMBER

6

S.D.D. NUMBER