


WISDOT PROJECT 9261-06-00
WIS 32
FOREST COUNTY LINE TO US 45
ONEIDA COUNTY

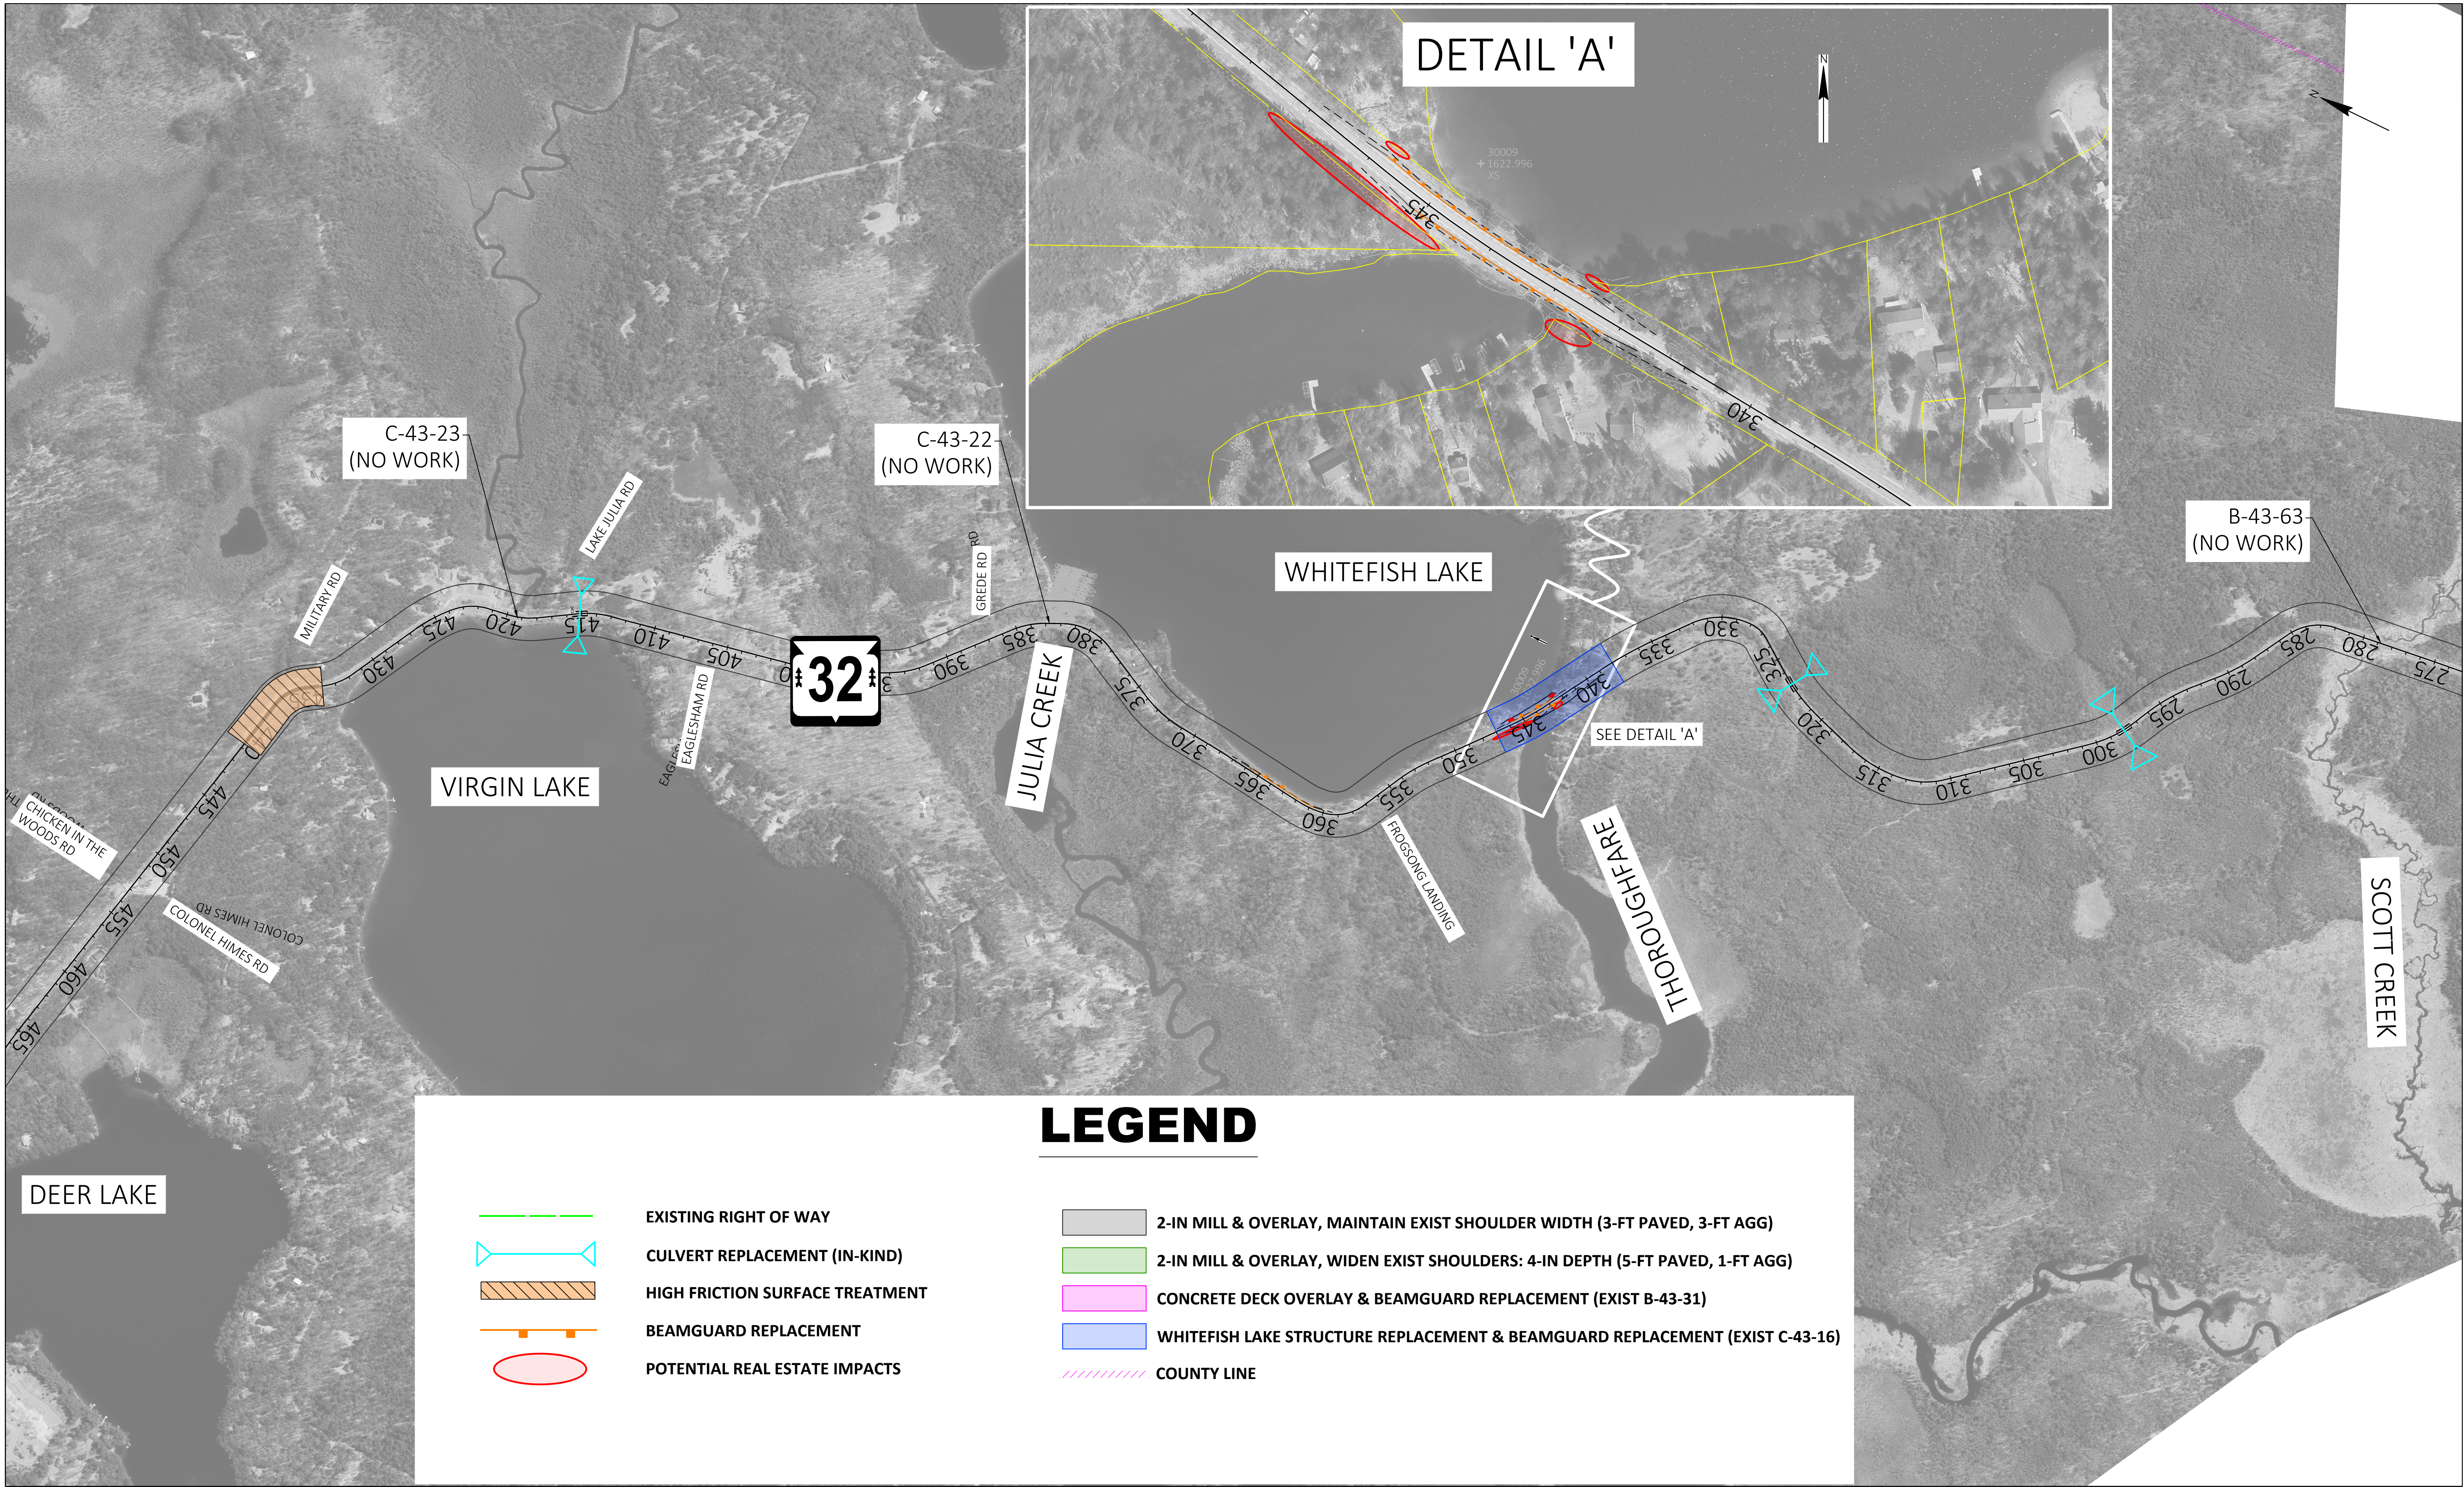

DETAIL 'A'

WHITEFISH LAKE

VIRGIN LAKE

JULIA CREEK

THOROUGHFARE

SCOTT CREEK

DEER LAKE

LEGEND

- | | | | |
|--|---------------------------------|--|---|
| | EXISTING RIGHT OF WAY | | 2-IN MILL & OVERLAY, MAINTAIN EXIST SHOULDER WIDTH (3-FT PAVED, 3-FT AGG) |
| | CULVERT REPLACEMENT (IN-KIND) | | 2-IN MILL & OVERLAY, WIDEN EXIST SHOULDERS: 4-IN DEPTH (5-FT PAVED, 1-FT AGG) |
| | HIGH FRICTION SURFACE TREATMENT | | CONCRETE DECK OVERLAY & BEAMGUARD REPLACEMENT (EXIST B-43-31) |
| | BEAMGUARD REPLACEMENT | | WHITEFISH LAKE STRUCTURE REPLACEMENT & BEAMGUARD REPLACEMENT (EXIST C-43-16) |
| | POTENTIAL REAL ESTATE IMPACTS | | COUNTY LINE |