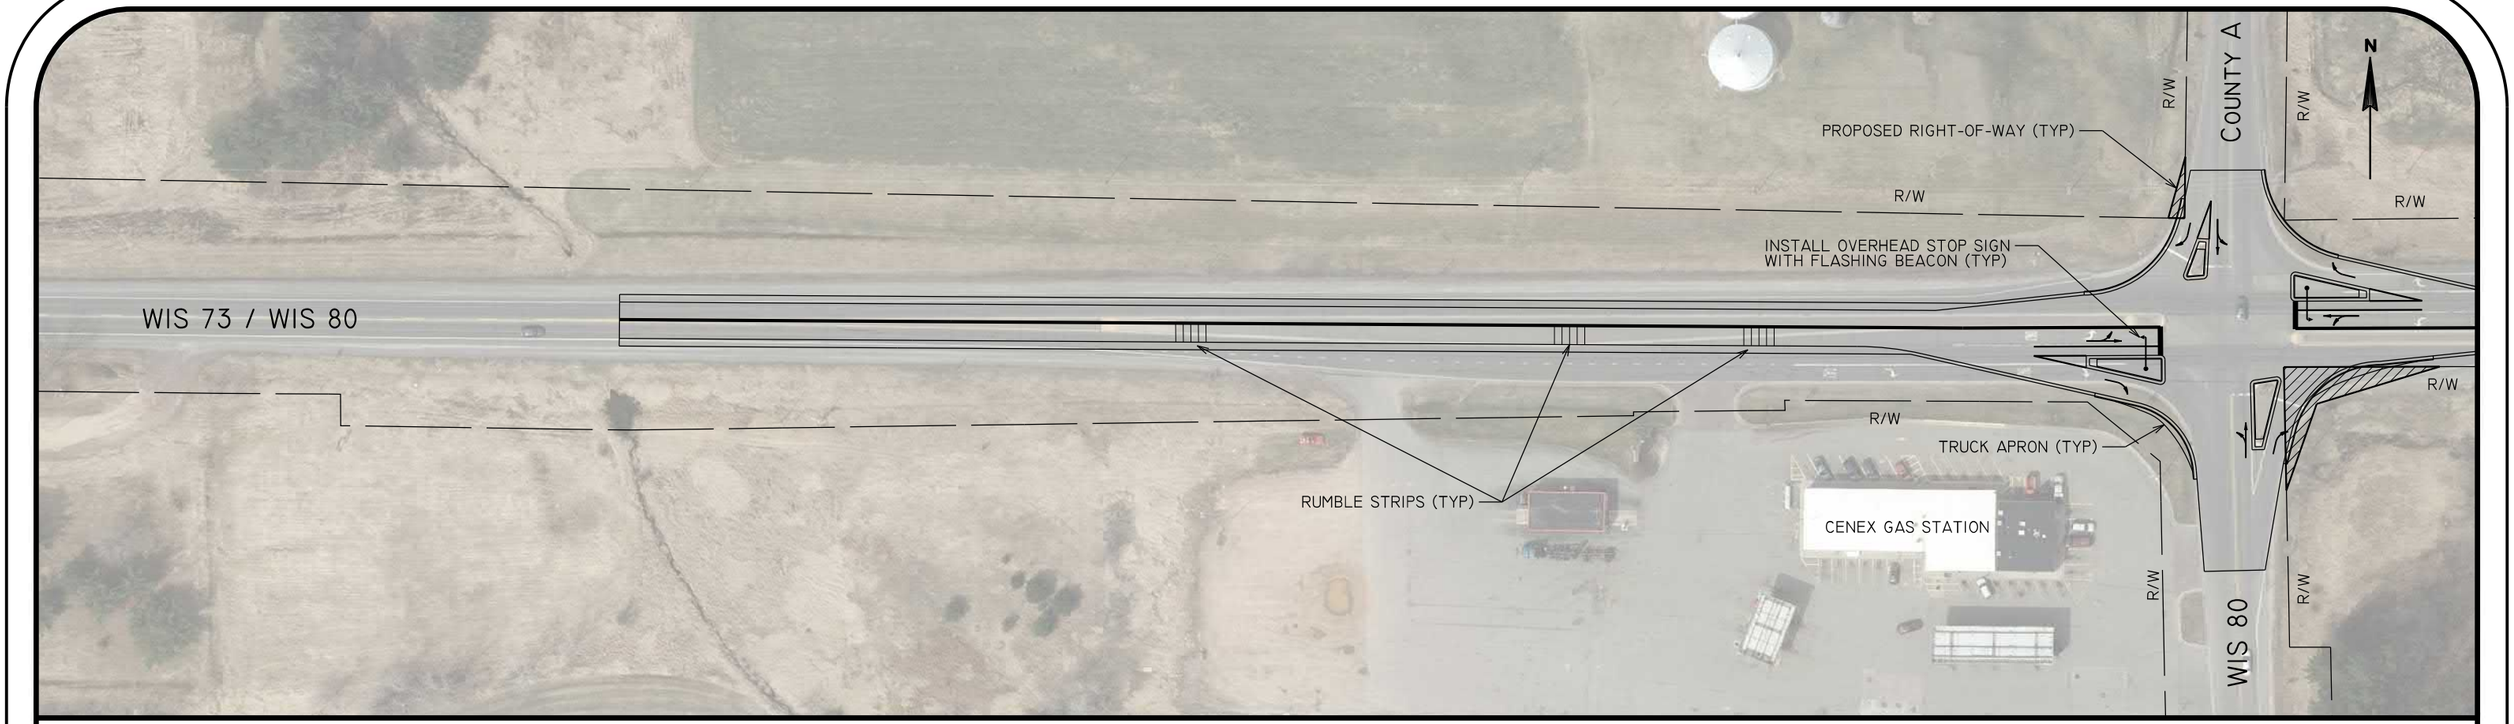

LEGEND

ICD Inscribed Circular Diameter
R/W Right of Way
TYP Typical

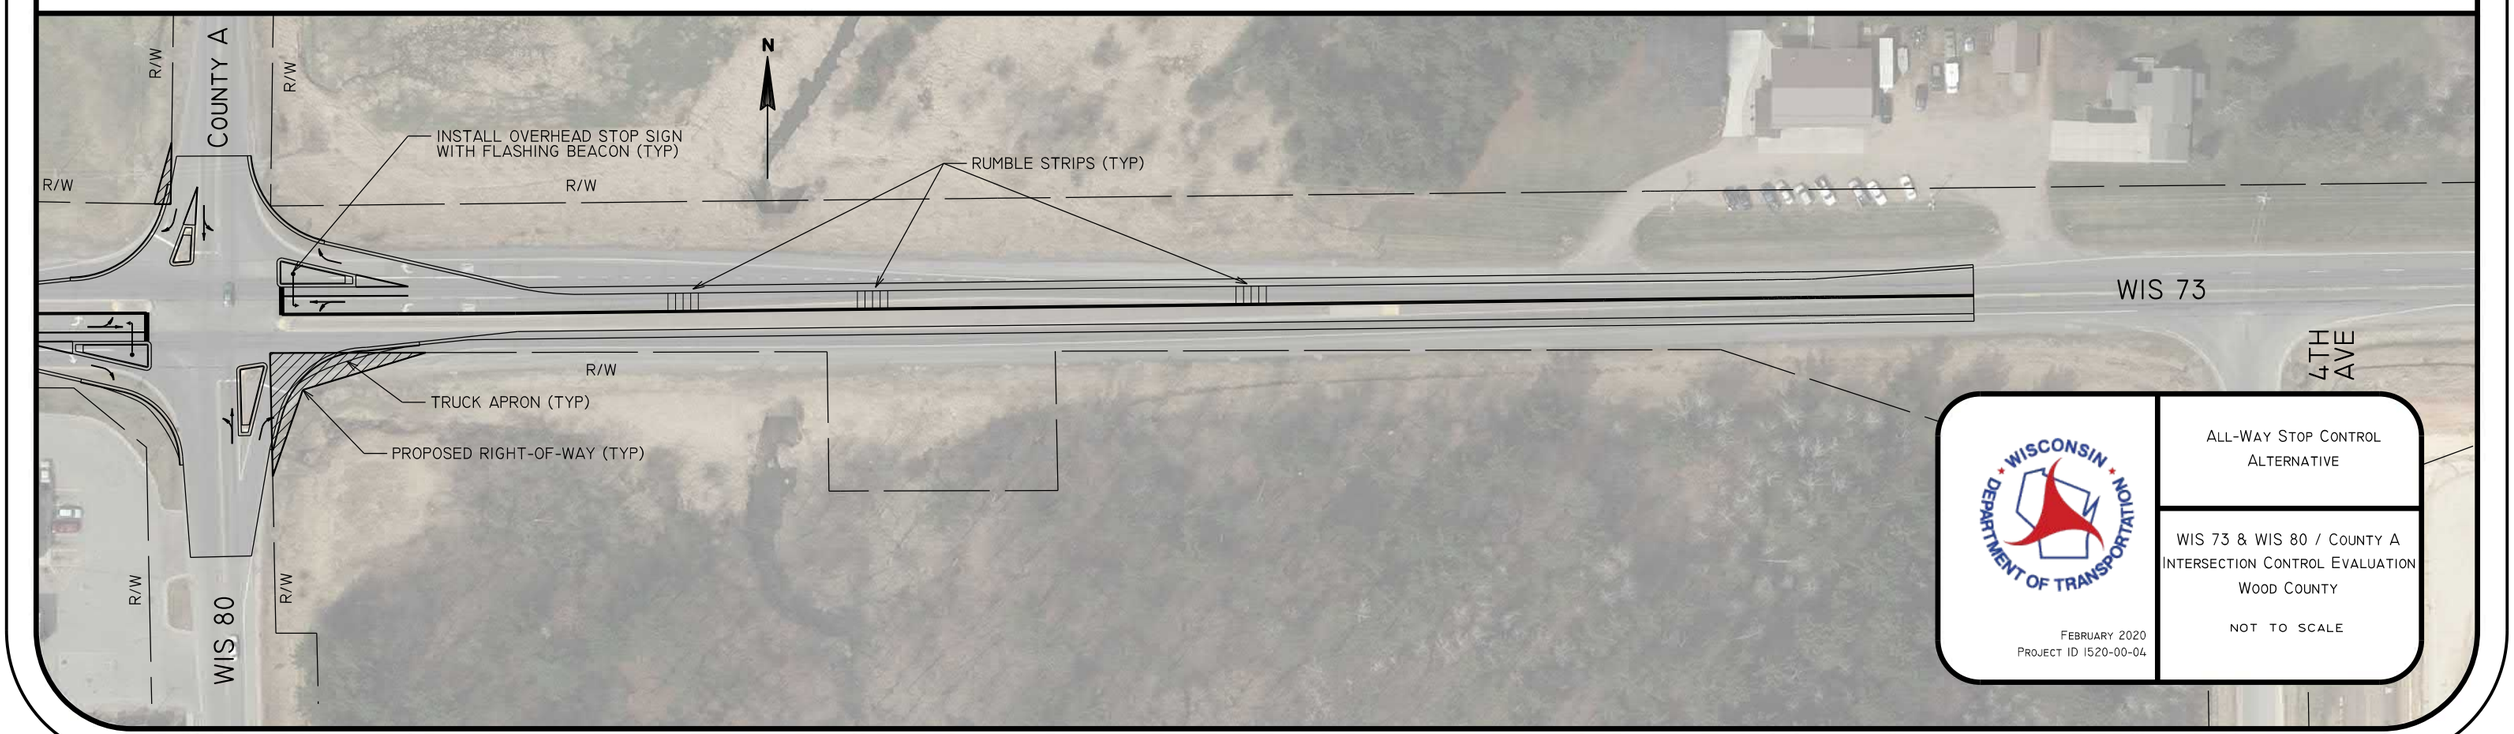

WISCONSIN DEPARTMENT OF TRANSPORTATION

February 2020
Project ID 1520-00-04

All-Way Stop Control Alternative

WIS 73 & WIS 80 / County A
Intersection Control Evaluation
Wood County

Not to scale