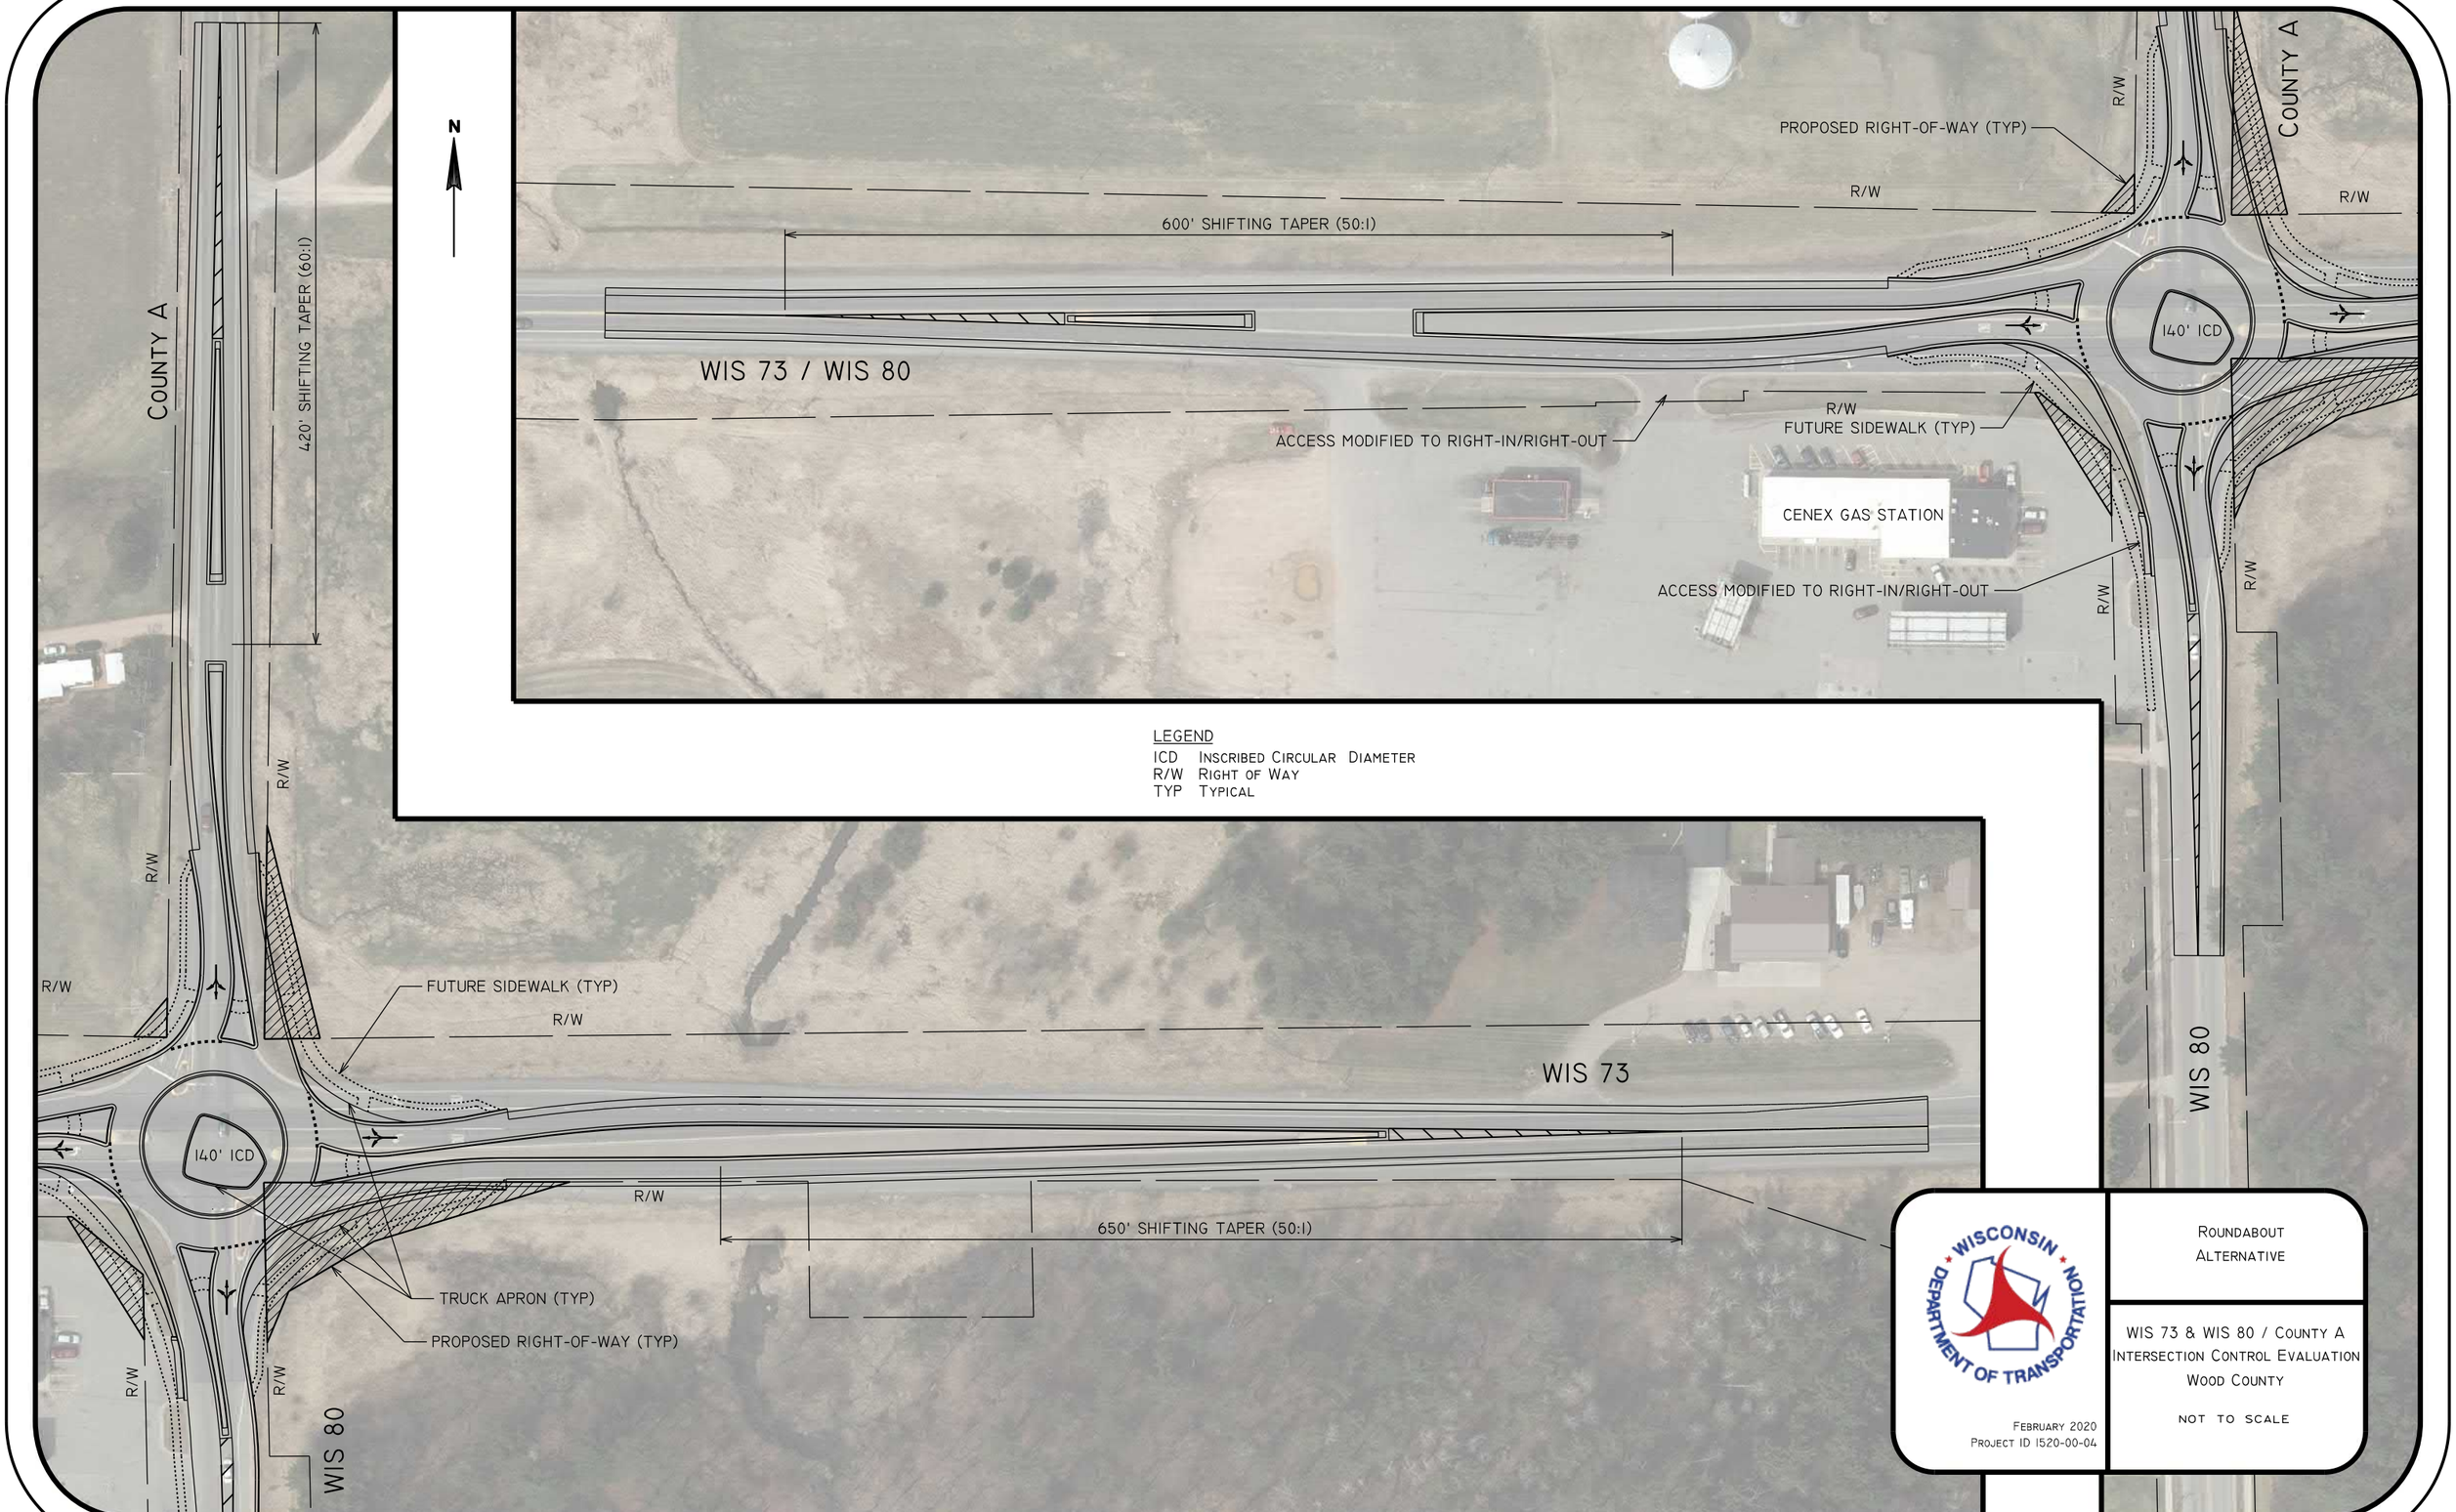

LEGEND

ICD Inscribed Circular Diameter
R/W Right of Way
TYP Typical

WISCONSIN DEPARTMENT OF TRANSPORTATION

February 2020
Project ID 1520-00-04

Roundabout Alternative

WIS 73 & WIS 80 / County A
Intersection Control Evaluation
Wood County

Not to scale