Alternative L1 - Off-Alignment to the West, Raised Clearance with both riverwalks underneath bridge, revised impacts (Marion Road)

Oregon/Jackson Street Bridge

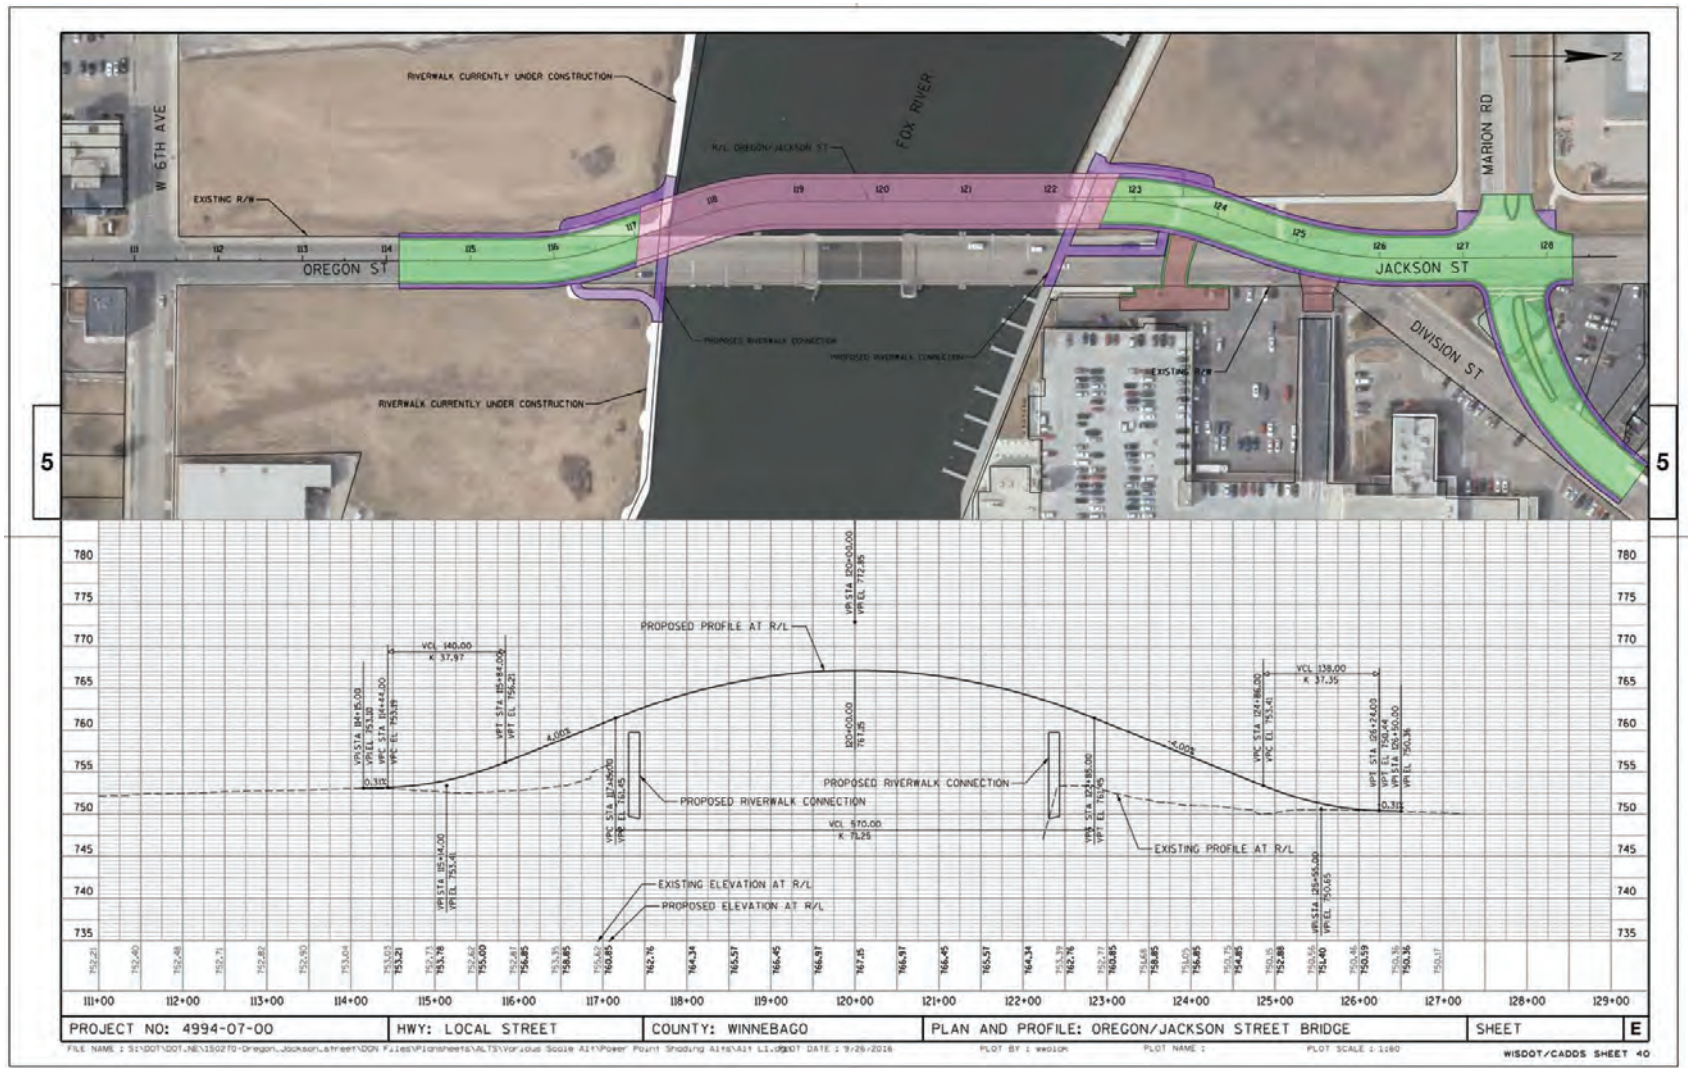

LEGEND

- Roadway
- Sidewalk/Riverwalk
- Structure
- Proposed Driveway