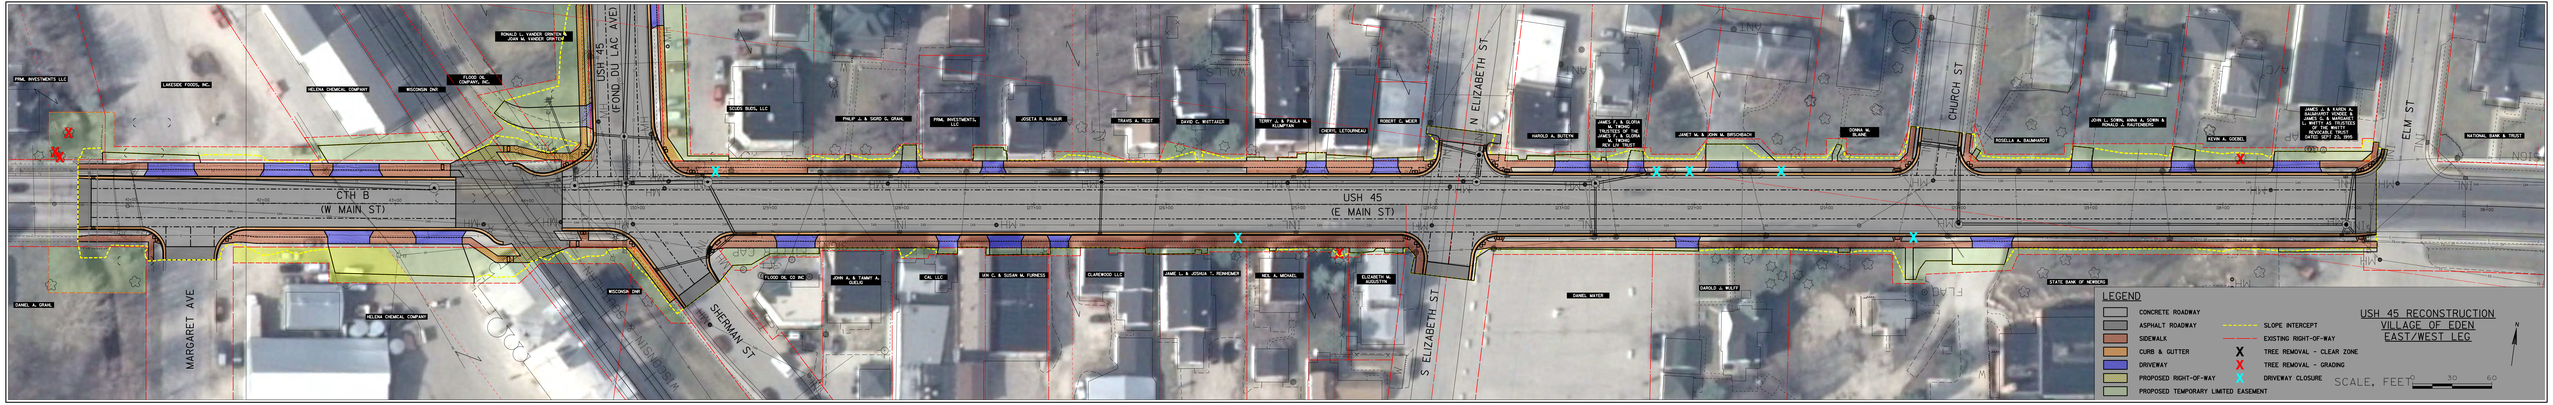
PPAL INVESTMENTS LLC
LAKESIDE FOODS, INC
HELENA CHEMICAL COMPANY
WISCONSIN DNR
FLOOD OIL COMPANY, INC.
RONALD L. VANDER GINTEN & JOAN M. VANDER GINTEN
USH 45 (FOND DU LAC AVE)
SCUDS BUDS, LLC
PHILIP J. & SIGRID G. GRAHL
PPAL INVESTMENTS, LLC
JOSETA R. HALBUR
TRAVIS A. TEST
DAVID C. WITTAKER
TERRY A. & PAULA M. CLUMPTON
CHERYL LETOURNEAU
ROBERT C. MOER
N ELIZABETH ST
HAROLD A. BUTTEN
JAMES P. & GLORIA M. TAYLOR, TRUSTEES OF THE JAMES P. & GLORIA M. TAYLOR REV. LIV. TRUST
JANET M. & JOHN M. BIRSCHBACH
DONNA M. BLANK
CHURCH ST
ROSELLA A. BAUMHOVER
JOHN L. DORN, ANNA A. DORN & RONALD A. FAUTSCHER
KEVIN A. GOEDEL
JAMES J. & KAREN A. SHEEHAN, AS TRUSTEES OF THE JAMES J. SHEEHAN & M. BETTY JR. HOUSTEAD REVOCABLE TRUST DATED SEPT. 23, 1999
ELM ST
NATIONAL BANK & TRUST
CTH B (W MAIN ST)
USH 45 (E MAIN ST)
DANIEL A. GRAHL
MARGARET AVE
HELENA CHEMICAL COMPANY
WISCONSIN DNR
SHERMAN ST
FLOOD OIL CO. INC
JOHN A. & TAMMY A. SUELO
GAL, LLC
KEN C. & SUSAN M. FURNESS
ELMWOOD LLC
JAMIE L. & JOSHUA J. REHEMEIER
NEIL A. MICHAEL
ELIZABETH M. AUGUSTIN
S ELIZABETH ST
DANIEL MAYER
HAROLD J. WULFF
STATE BANK OF HERMOSA
LEGEND
CONCRETE ROADWAY
ASPHALT ROADWAY
SIDEWALK
CURB & GUTTER
DRIVEWAY
PROPOSED RIGHT-OF-WAY
PROPOSED TEMPORARY LIMITED EASEMENT
SLOPE INTERCEPT
EXISTING RIGHT-OF-WAY
TREE REMOVAL - CLEAR ZONE
TREE REMOVAL - GRADING
DRIVEWAY CLOSURE
USH 45 RECONSTRUCTION
VILLAGE OF EDEN
EAST/WEST LEG
N
SCALE, FEET
0
30
60

E-W 36 scale