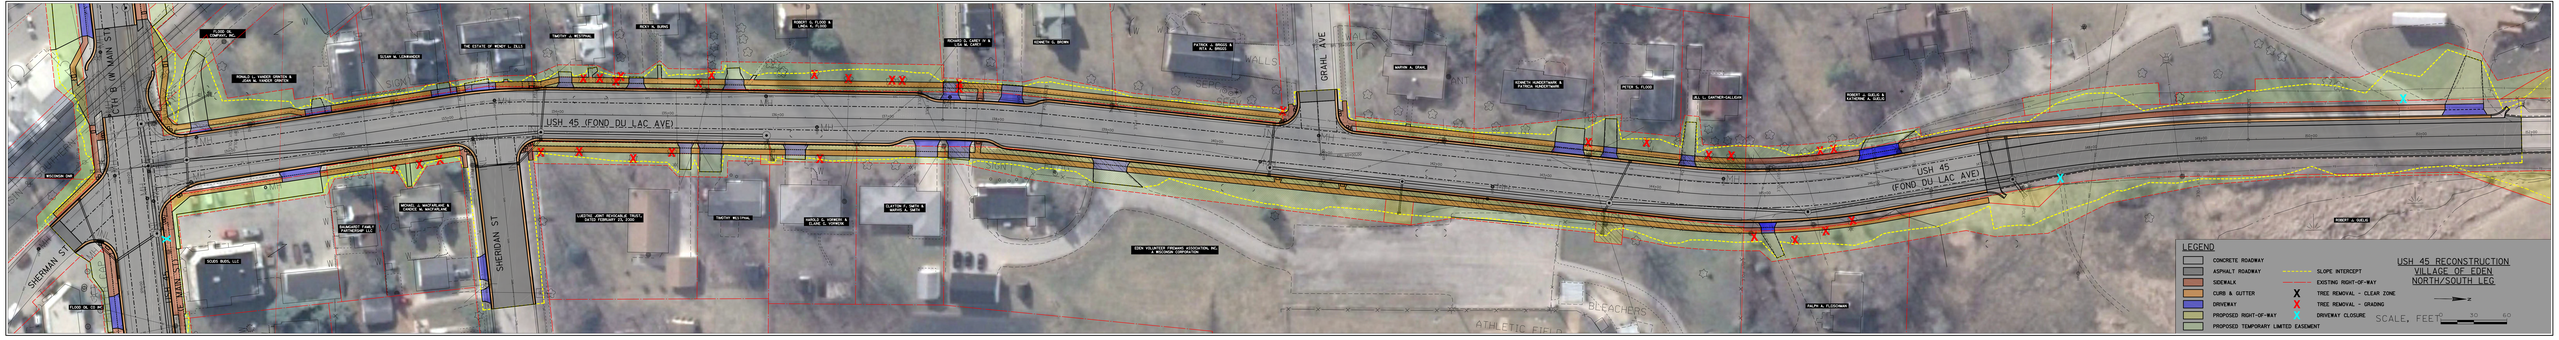
USH 45 (FOND DU LAC AVE)
USH 45 (FOND DU LAC AVE)
SHERMAN ST
SHERIDAN ST
GRAHL AVE
CTH B (W MAIN ST)
LEGEND
CONCRETE ROADWAY
ASPHALT ROADWAY
SIDEWALK
CURB & GUTTER
DRIVEWAY
PROPOSED RIGHT-OF-WAY
PROPOSED TEMPORARY LIMITED EASEMENT
SLOPE INTERCEPT
EXISTING RIGHT-OF-WAY
TREE REMOVAL - CLEAR ZONE
TREE REMOVAL - GRADING
DRIVEWAY CLOSURE
USH 45 RECONSTRUCTION
VILLAGE OF EDEN
NORTH/SOUTH LEG
SCALE, FEET
0
30
60