WIS 21 West Corridor Typical Sections

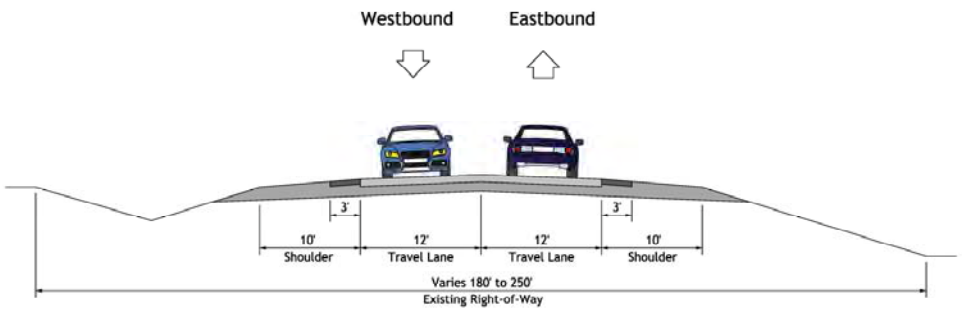

Existing Typical Section

Rivermoor Road to Leonard Point Road

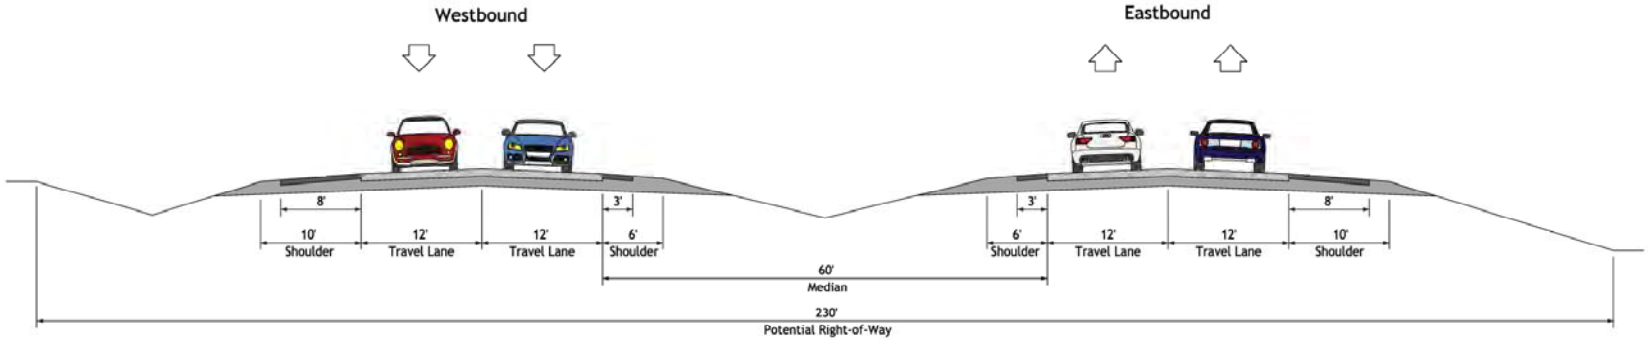

Proposed Expressway Typical Section

Rivermoor Road to Leonard Point Road