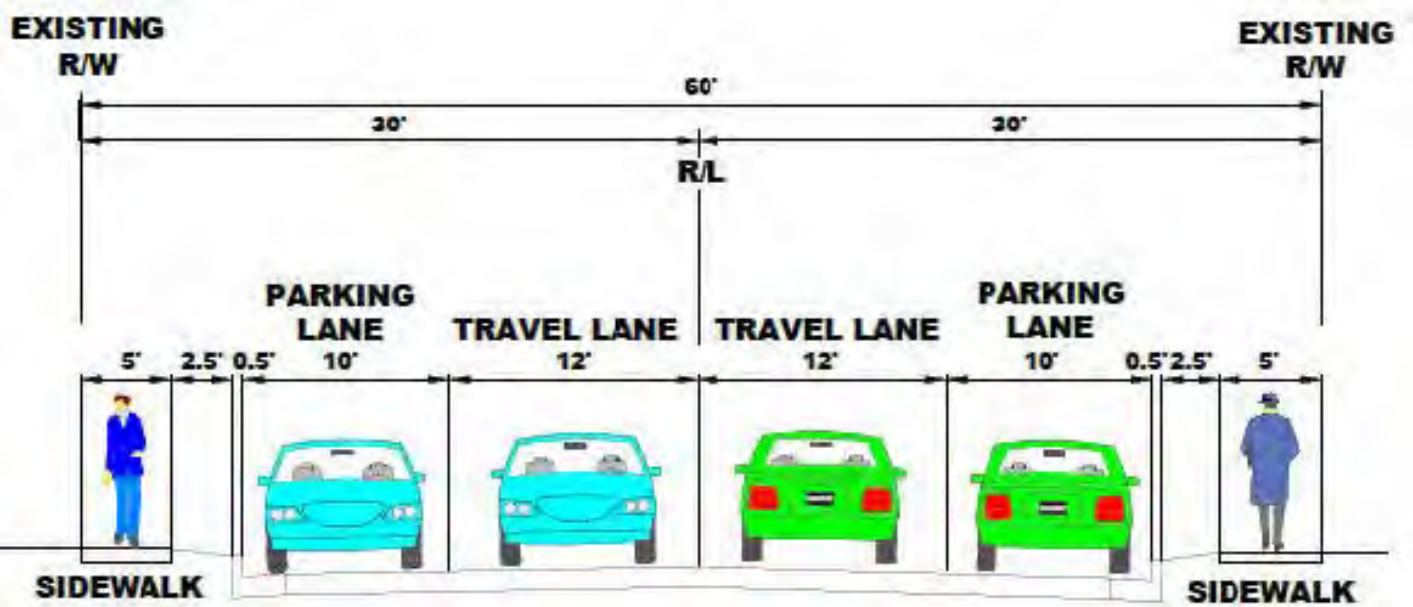

EXISTING TYPICAL SECTION WIS 96