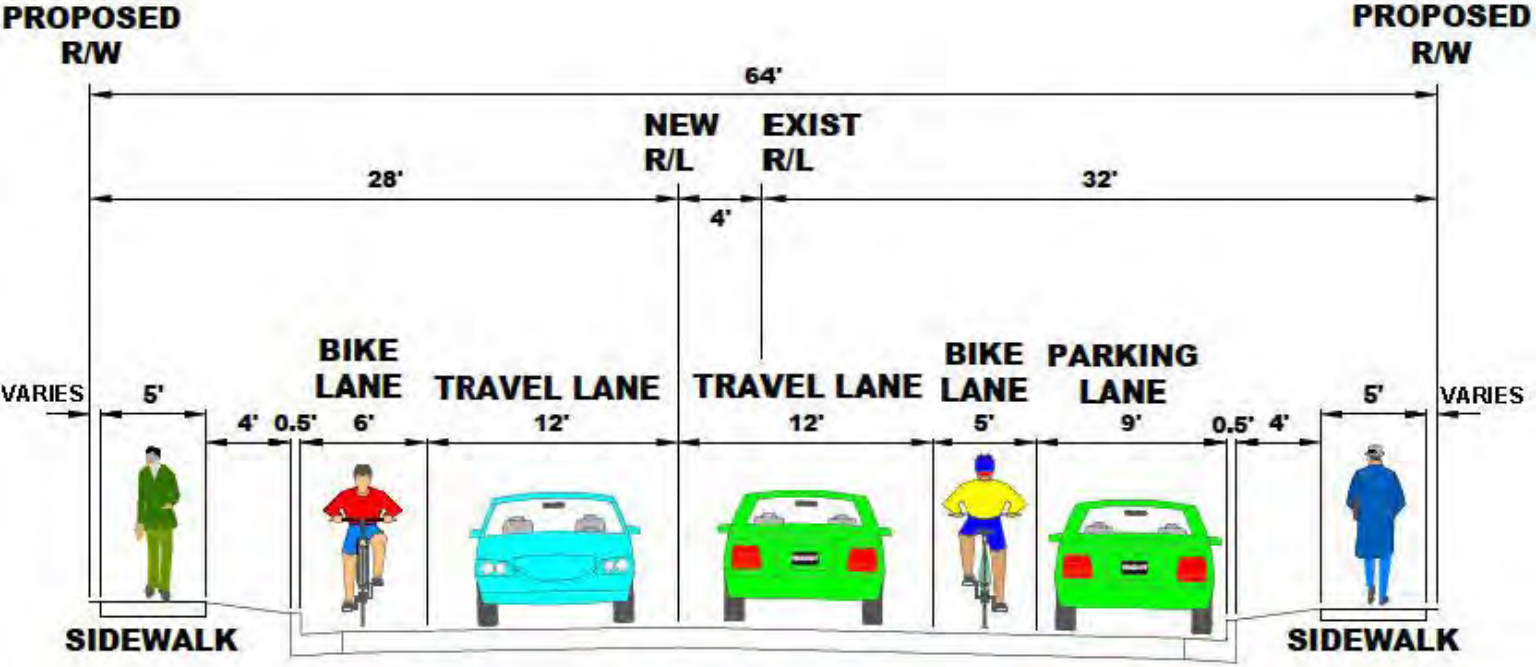

PROPOSED TYPICAL SECTION WIS 96