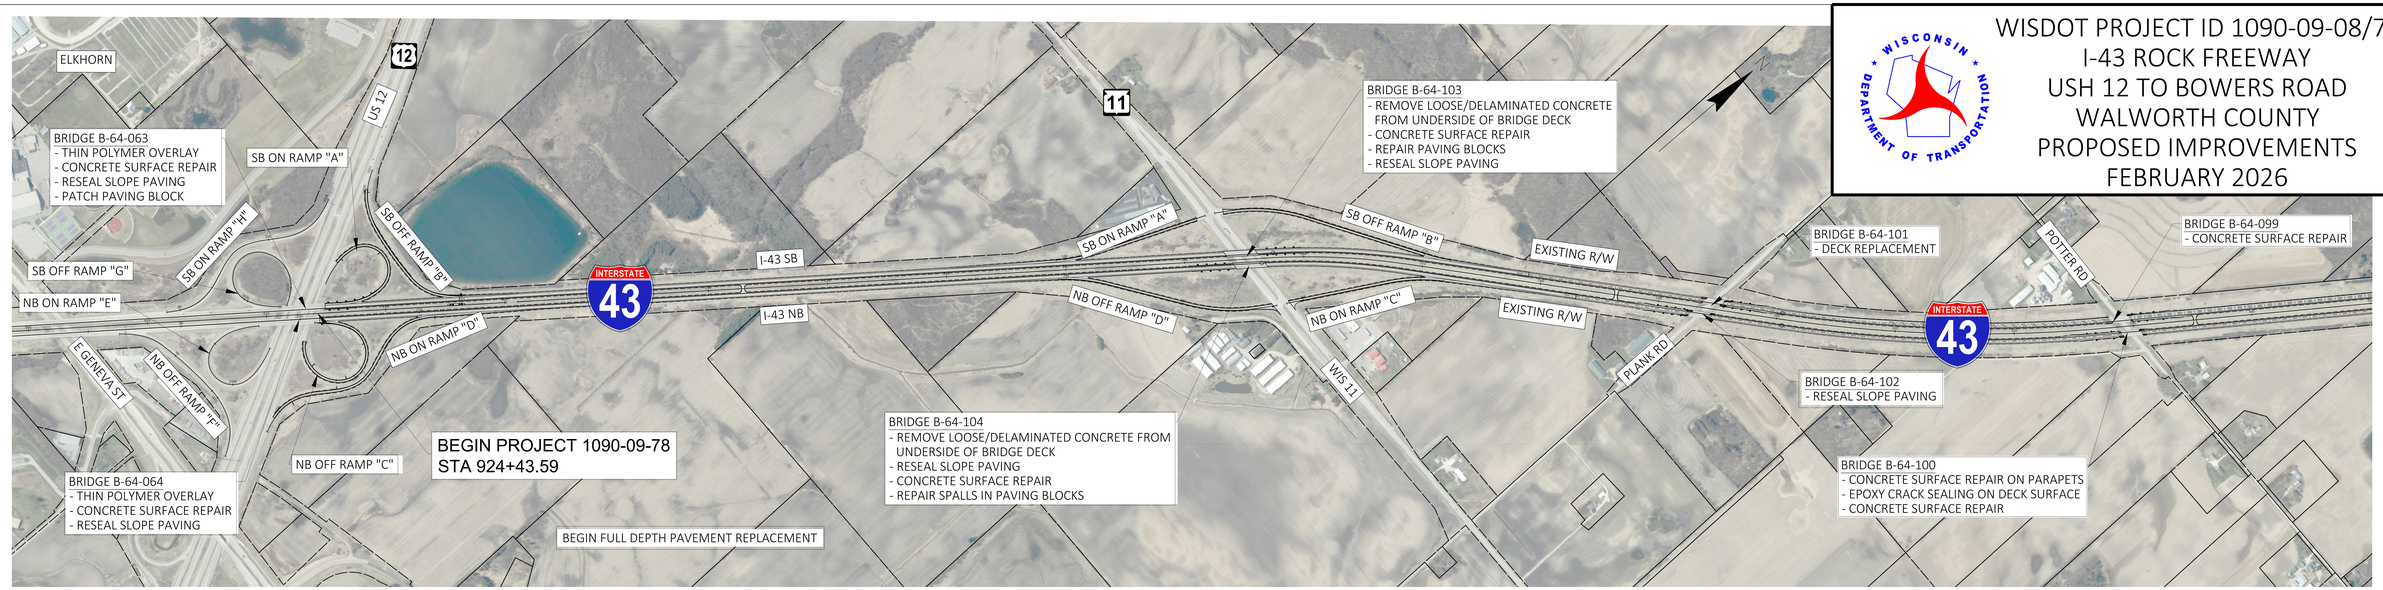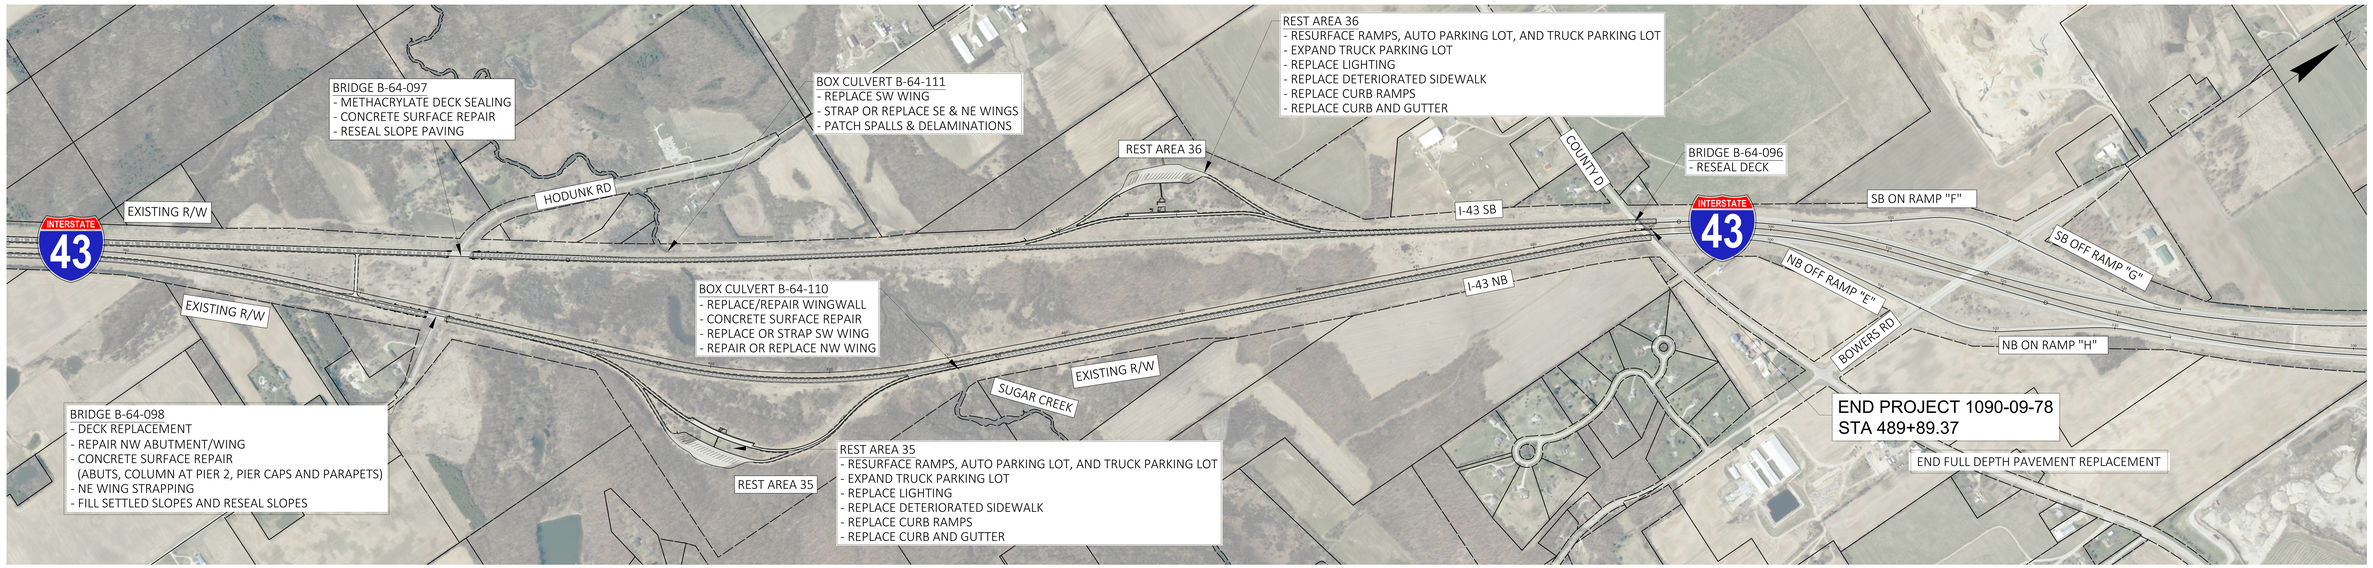WISDOT PROJECT ID 1090-09-08/78
I-43 ROCK FREEWAY
USH 12 TO BOWERS ROAD
WALWORTH COUNTY
PROPOSED IMPROVEMENTS
FEBRUARY 2026