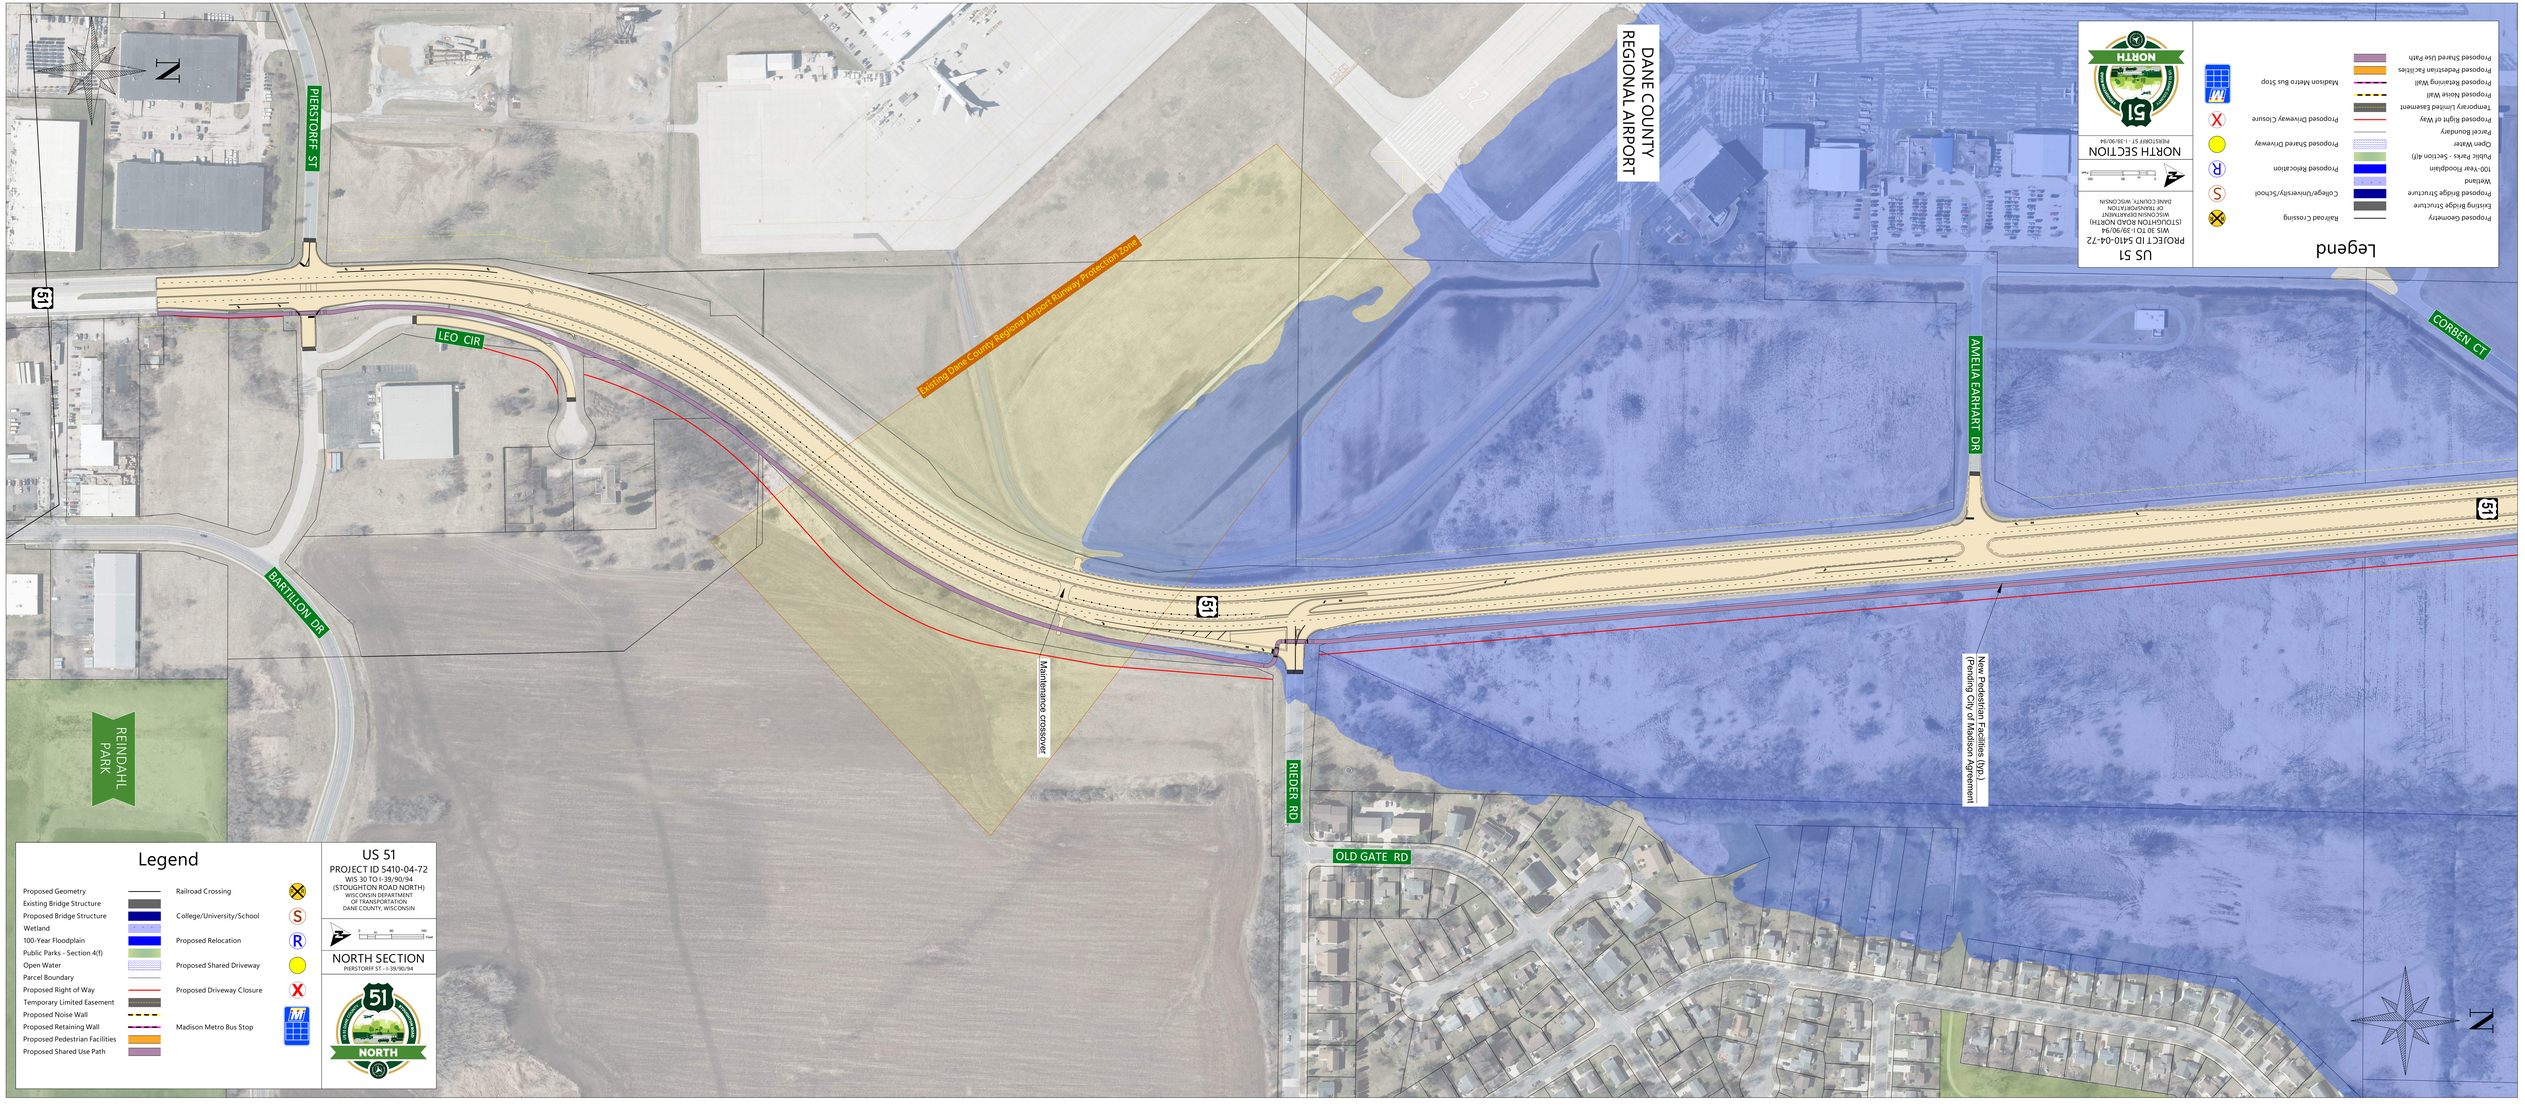
DANE COUNTY
REGIONAL AIRPORT
Existing Dane County Regional Airport Runway Protection Zone
PIERSTORFF ST
LEO CIR
BARTILLON DR
REINDAHL PARK
51
Maintenance crossover
RIEDER RD
OLD GATE RD
AMELIA EARHART DR
New Pedestrian Facilities (typ.)
(Pending City of Madison Agreement
CORBEN CT
N
Legend
Proposed Geometry
Existing Bridge Structure
Proposed Bridge Structure
Wetland
100-Year Floodplain
Public Parks - Section 4(f)
Open Water
Parcel Boundary
Proposed Right of Way
Temporary Limited Easement
Proposed Noise Wall
Proposed Retaining Wall
Proposed Pedestrian Facilities
Proposed Shared Use Path
Railroad Crossing
College/University/School
Proposed Relocation
Proposed Shared Driveway
Proposed Driveway Closure
Madison Metro Bus Stop
US 51
PROJECT ID 5410-04-72
WIS 30 TO I-39/90/94
(STOUGHTON ROAD NORTH)
WISCONSIN DEPARTMENT
OF TRANSPORTATION
DANE COUNTY, WISCONSIN
NORTH SECTION
PIERSTORFF ST - I-39/90/94
NORTH