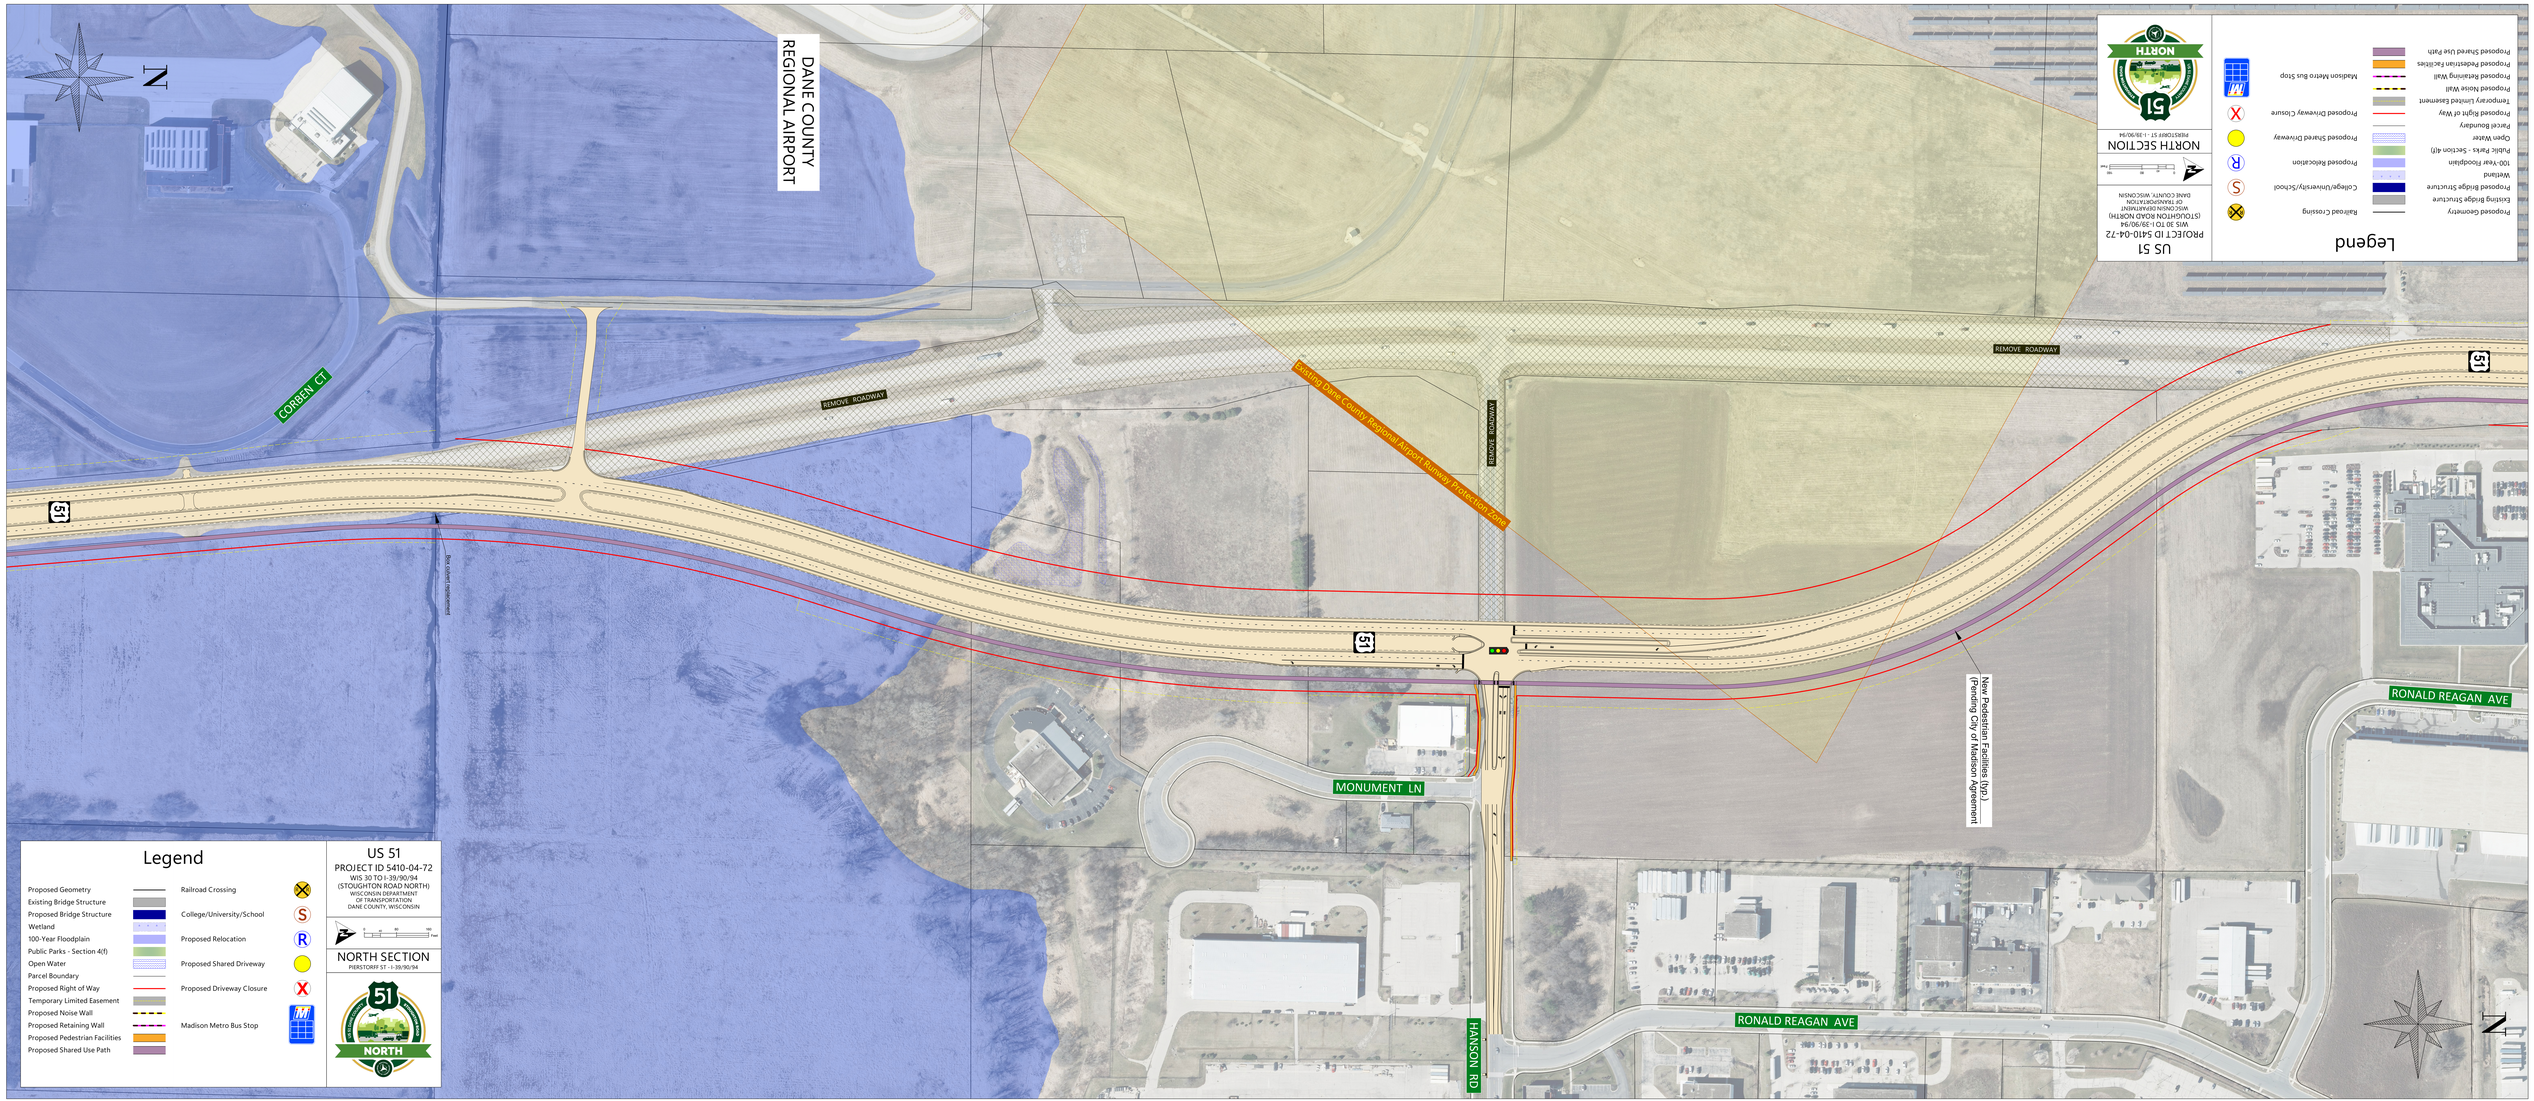
N
DANE COUNTY
REGIONAL AIRPORT
CORBEN CT
REMOVE ROADWAY
REMOVE ROADWAY
REMOVE ROADWAY
Existing Dane County Regional Airport Runway Protection Zone
Box culvert replacement
MONUMENT LN
HANSON RD
RONALD REAGAN AVE
RONALD REAGAN AVE
New Pedestrian Facilities (typ.)
(Pending City of Madison Agreement
51
Legend
Proposed Geometry
Existing Bridge Structure
Proposed Bridge Structure
Wetland
100-Year Floodplain
Public Parks - Section 4(f)
Open Water
Parcel Boundary
Proposed Right of Way
Temporary Limited Easement
Proposed Noise Wall
Proposed Retaining Wall
Proposed Pedestrian Facilities
Proposed Shared Use Path
Railroad Crossing
College/University/School
Proposed Relocation
Proposed Shared Driveway
Proposed Driveway Closure
Madison Metro Bus Stop
US 51
PROJECT ID 5410-04-72
WIS 30 TO I-39/90/94
(STOUGHTON ROAD NORTH)
WISCONSIN DEPARTMENT
OF TRANSPORTATION
DANE COUNTY, WISCONSIN
NORTH SECTION
PIERSTORFF ST - I-39/90/94
NORTH
Legend
Proposed Geometry
Existing Bridge Structure
Proposed Bridge Structure
Wetland
100-Year Floodplain
Public Parks - Section 4(f)
Open Water
Parcel Boundary
Proposed Right of Way
Temporary Limited Easement
Proposed Noise Wall
Proposed Retaining Wall
Proposed Pedestrian Facilities
Proposed Shared Use Path
Railroad Crossing
College/University/School
Proposed Relocation
Proposed Shared Driveway
Proposed Driveway Closure
Madison Metro Bus Stop
US 51
PROJECT ID 5410-04-72
WIS 30 TO I-39/90/94
(STOUGHTON ROAD NORTH)
WISCONSIN DEPARTMENT
OF TRANSPORTATION
DANE COUNTY, WISCONSIN
NORTH SECTION
PIERSTORFF ST - I-39/90/94
NORTH