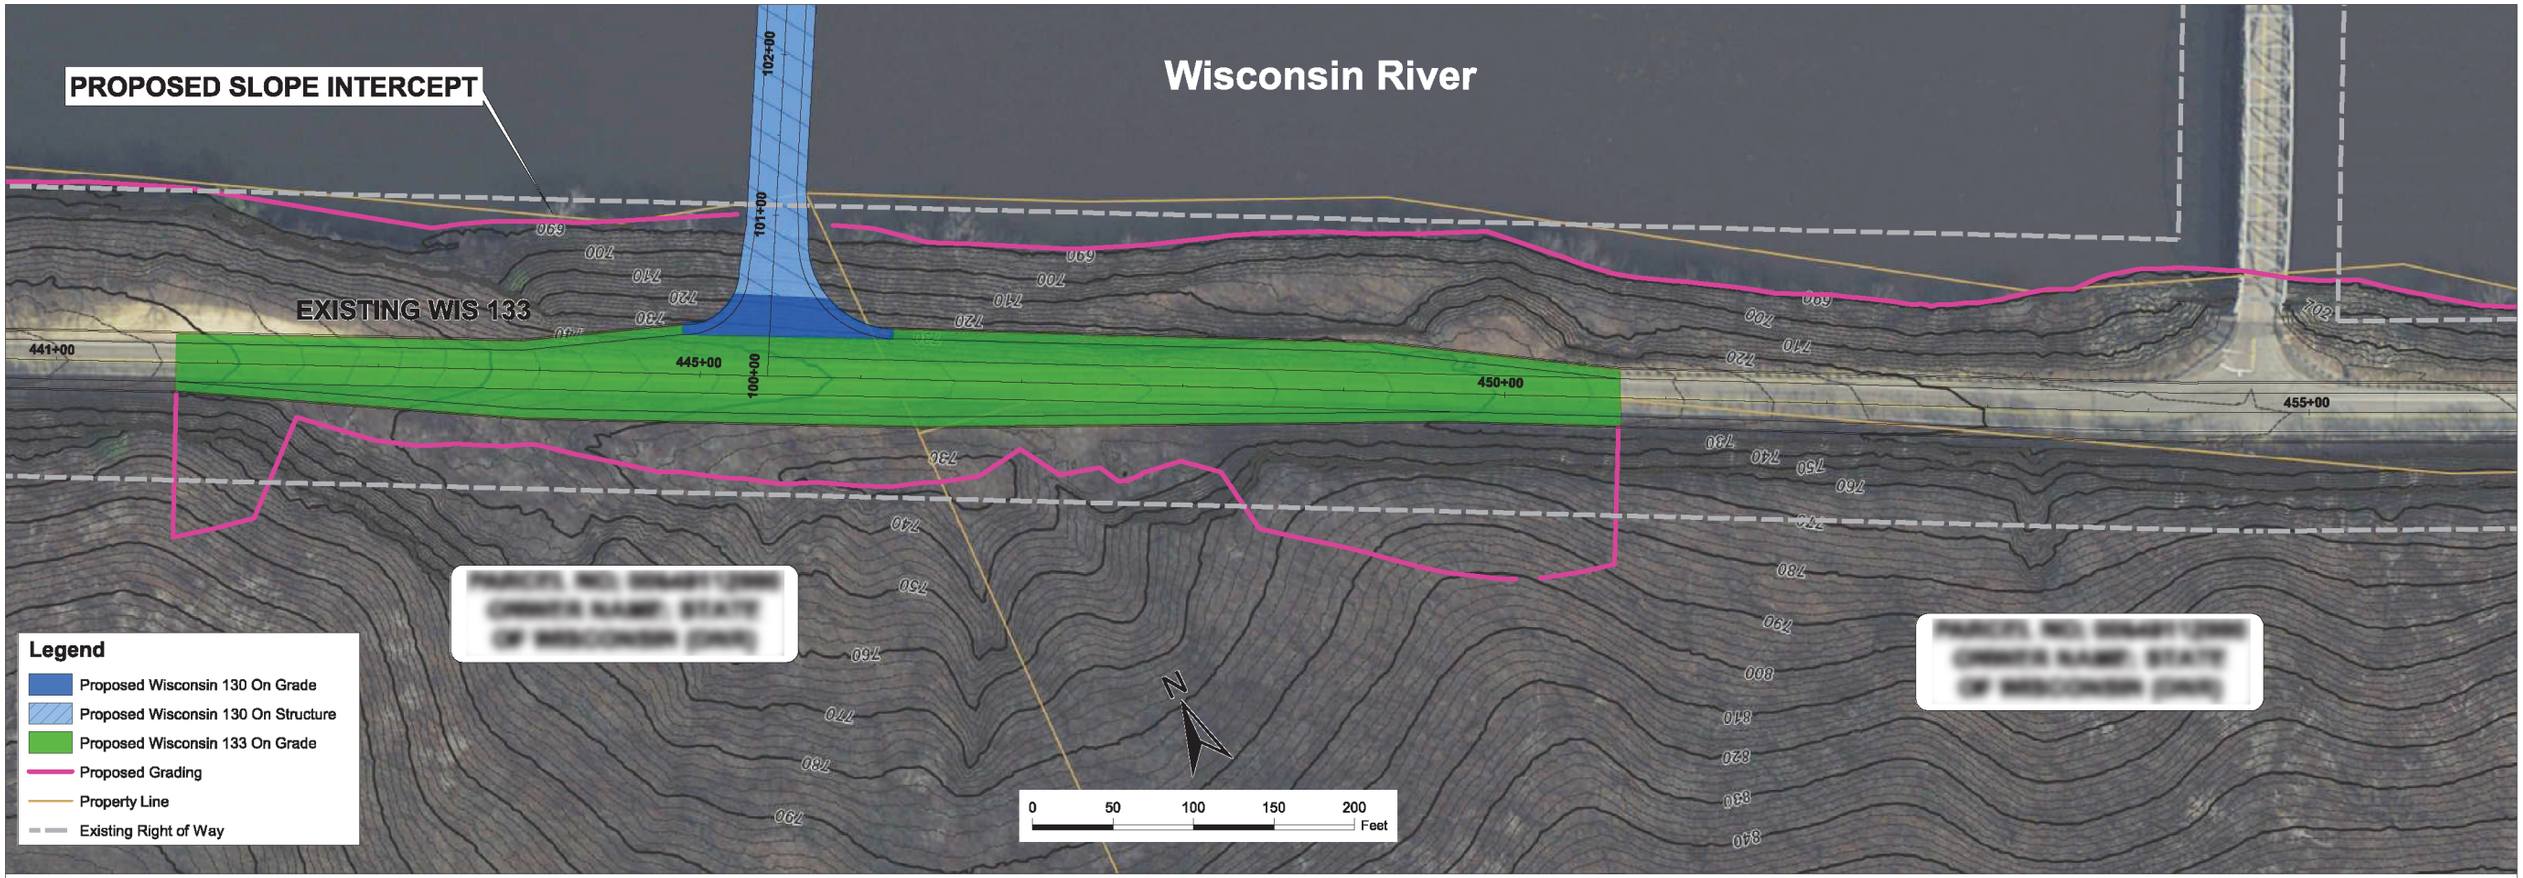

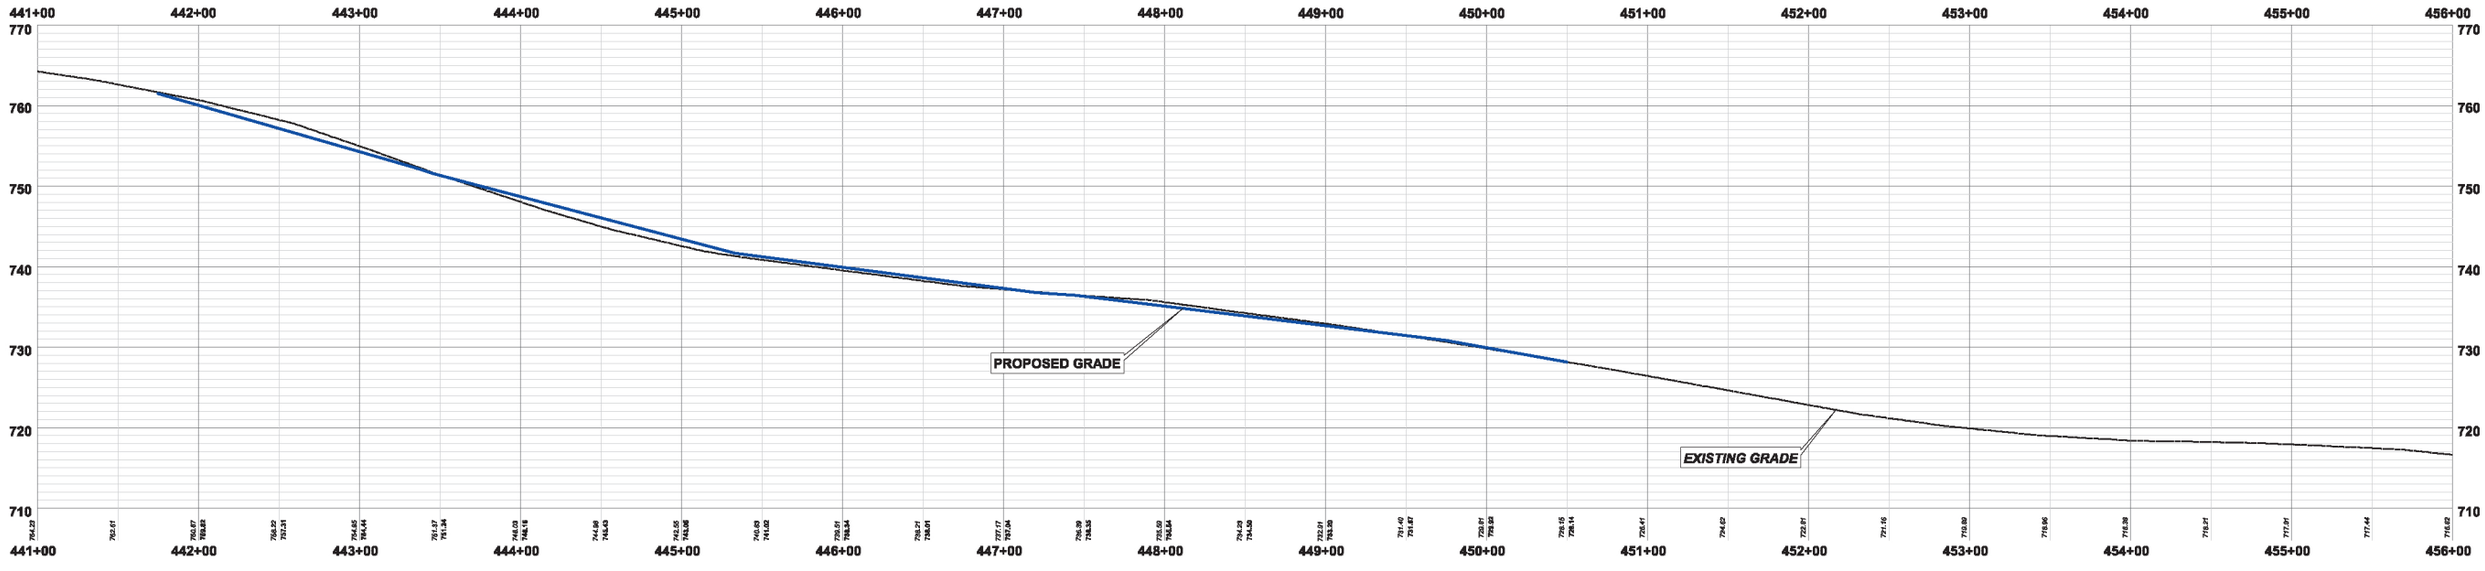

PROFILE VIEW of WIS 133

VERTICLE SCALE : 2
HORIZONTAL SCALE : 40
EXAGGERATION : 10

STATE ID:5770-01-01
MAY 2019

ALTERNATIVE 1P, DETAIL #1 - WIS 133 INTERSECTION
NEAR ADJACENT ALIGNMENT STRUCTURE RECONSTRUCTION WITH TWO BRIDGES
WISCONSIN RIVER CROSSING
WIS 130, LONE ROCK, WI

Michael Baker INTERNATIONAL