

ASPHALTIC PAVEMENT

CONCRETE PAVEMENT

CONCRETE DRIVEWAY APRON

GRASS

SIDEWALK REPLACEMENT

BRIDGE REHABILITATION

TEMPORARY LIMITED EASEMENT

EXISTING PROPERTY LINE


TREE REMOVAL

PROJECT: 7016-00-77


WIS 16

DIKE ROAD TO WIS 71


MONROE COUNTY

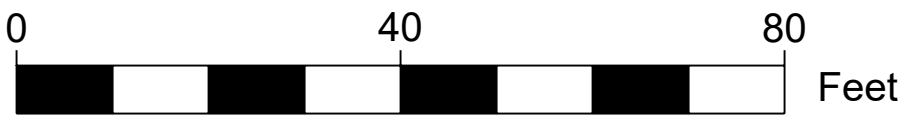

SECTION 1 OF 5

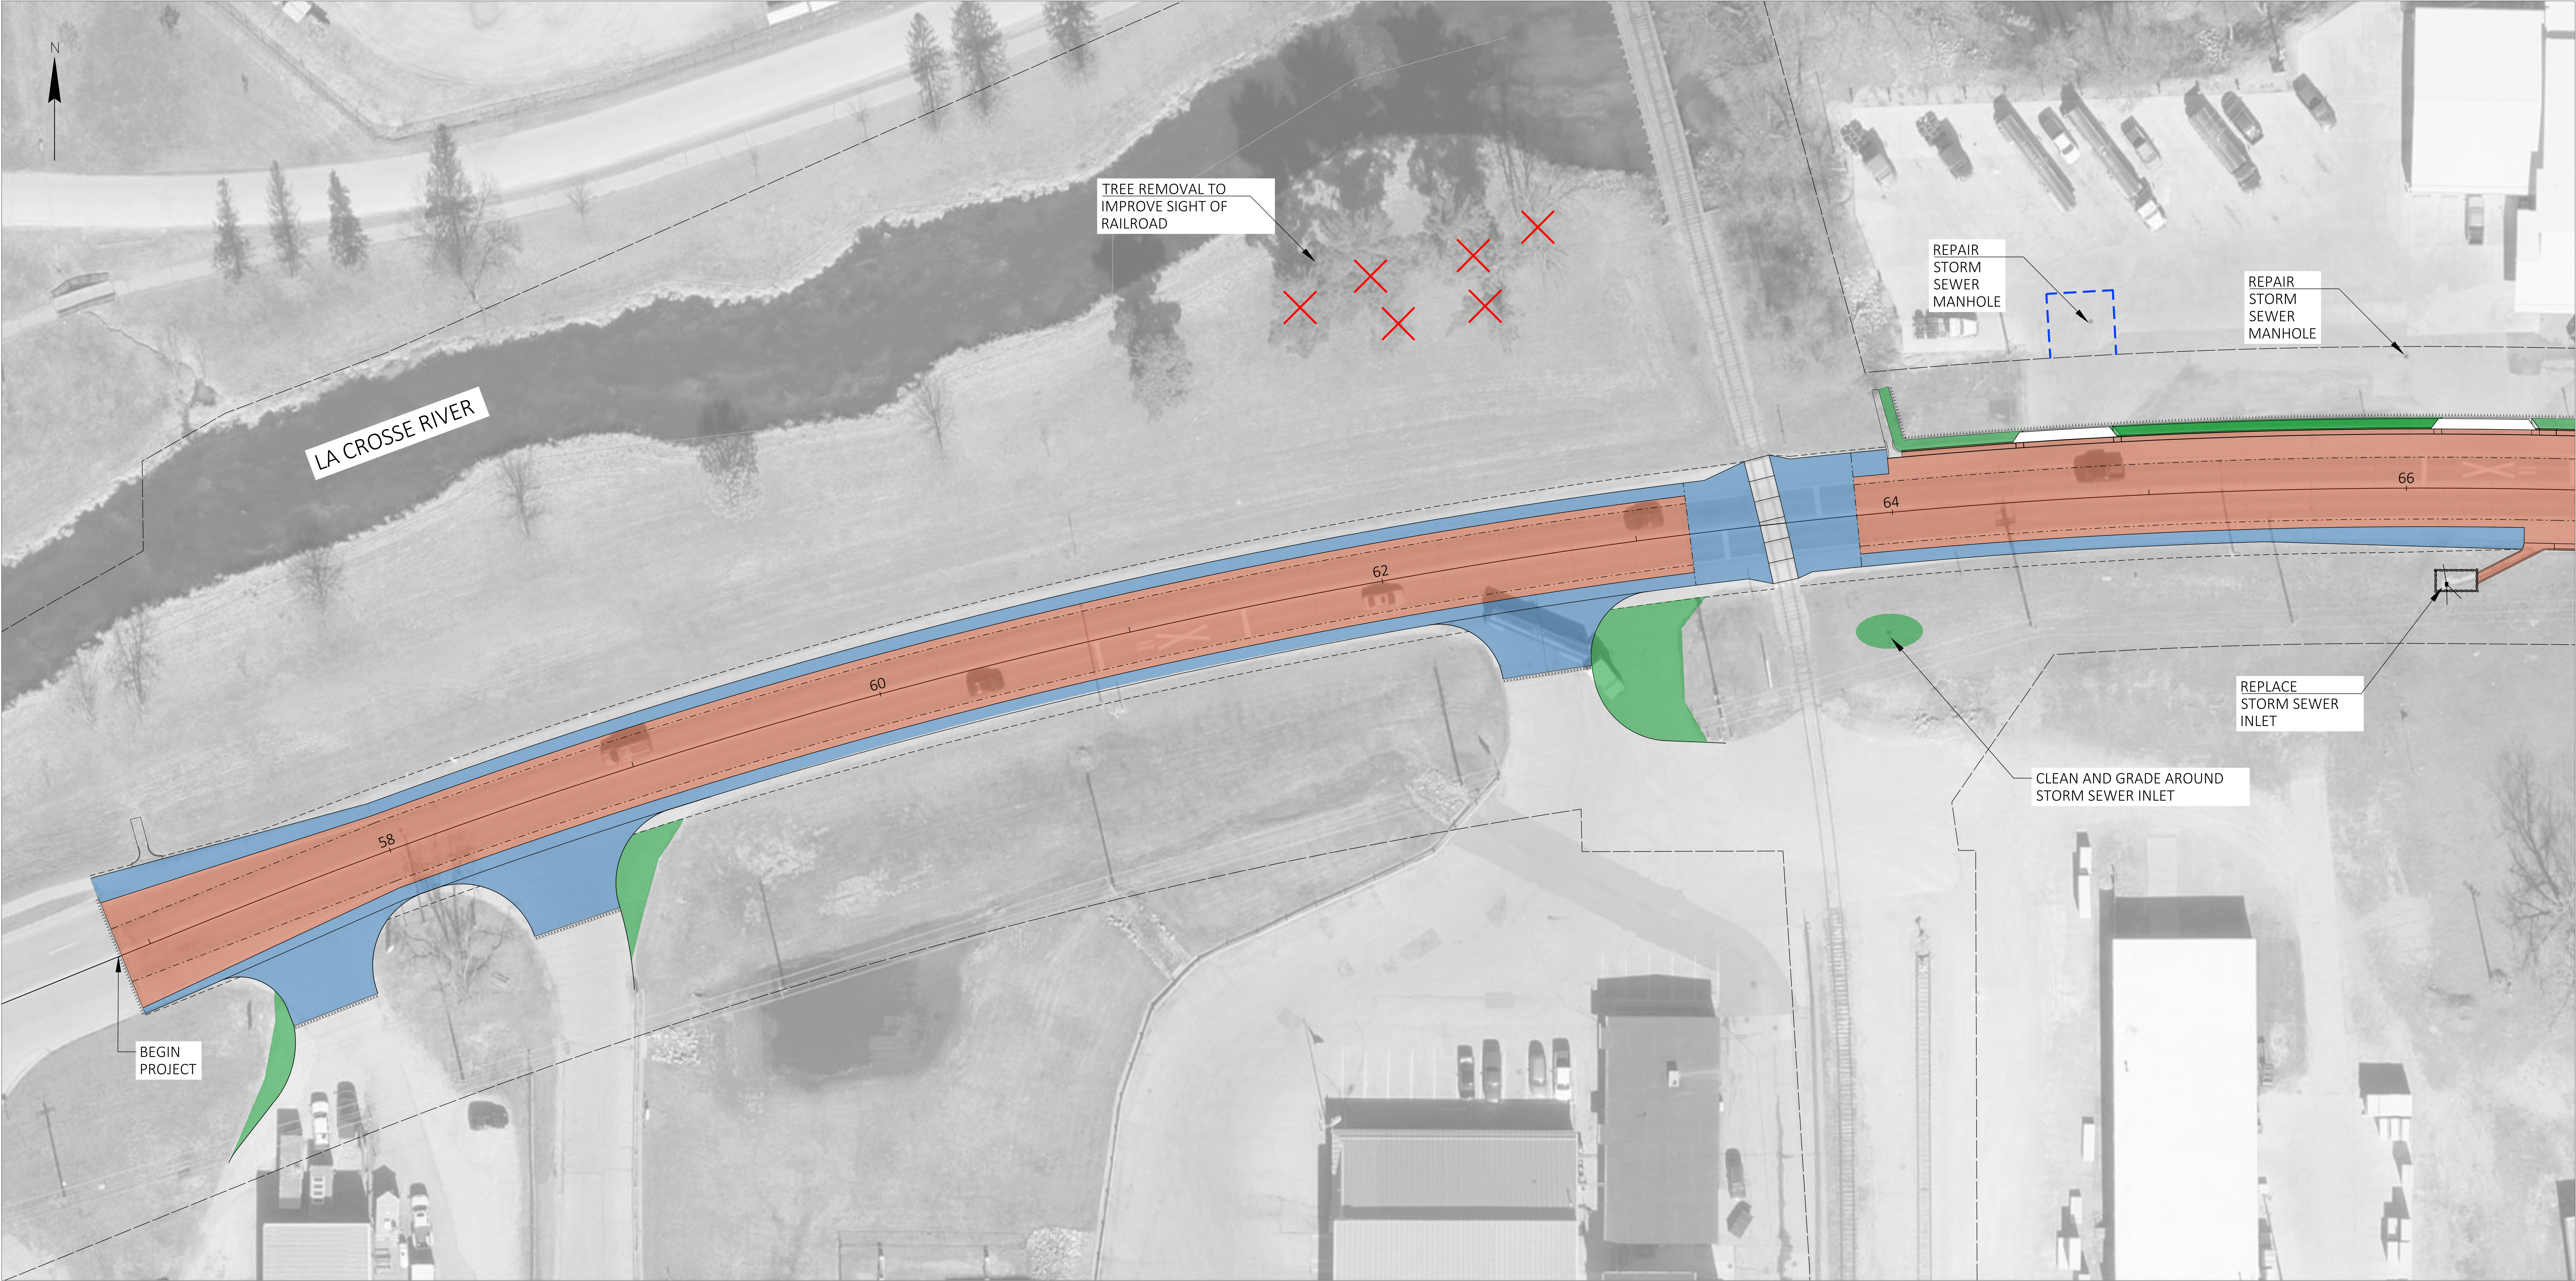


SECTION 2 OF 5

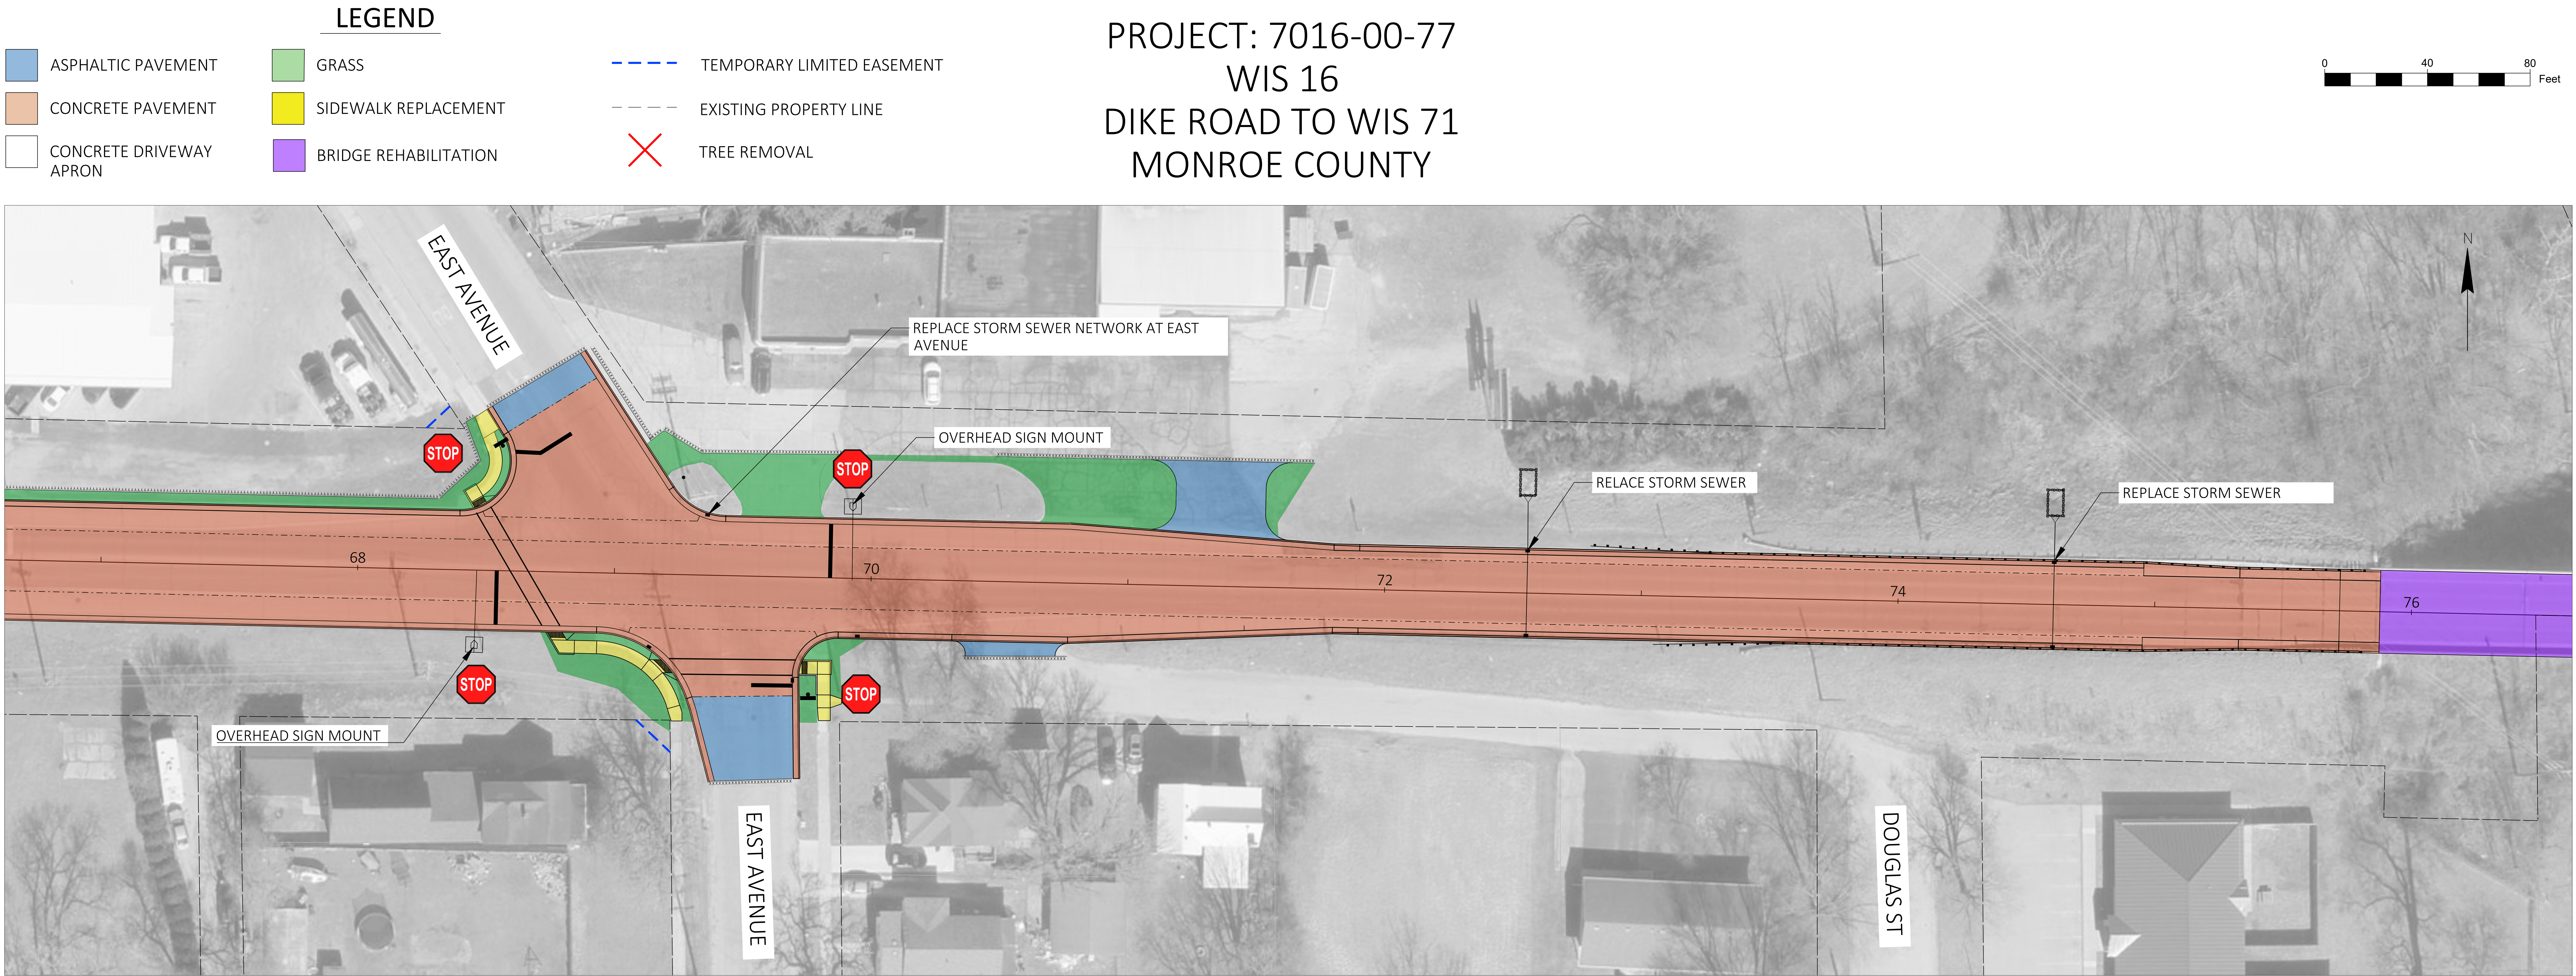

LEGEND

- | | | |
|-------------------------|-----------------------|----------------------------|
| ASPHALTIC PAVEMENT | GRASS | TEMPORARY LIMITED EASEMENT |
| CONCRETE PAVEMENT | SIDEWALK REPLACEMENT | EXISTING PROPERTY LINE |
| CONCRETE DRIVEWAY APRON | BRIDGE REHABILITATION | TREE REMOVAL |

PROJECT: 7016-00-77
WIS 16
DIKE ROAD TO WIS 71
MONROE COUNTY

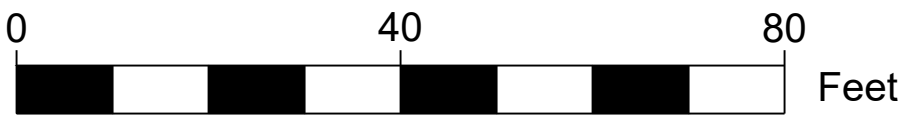

SECTION 4 OF 5



SECTION 5 OF 5

