# Typical Sections: Modernization Plus Added General Purpose Lane

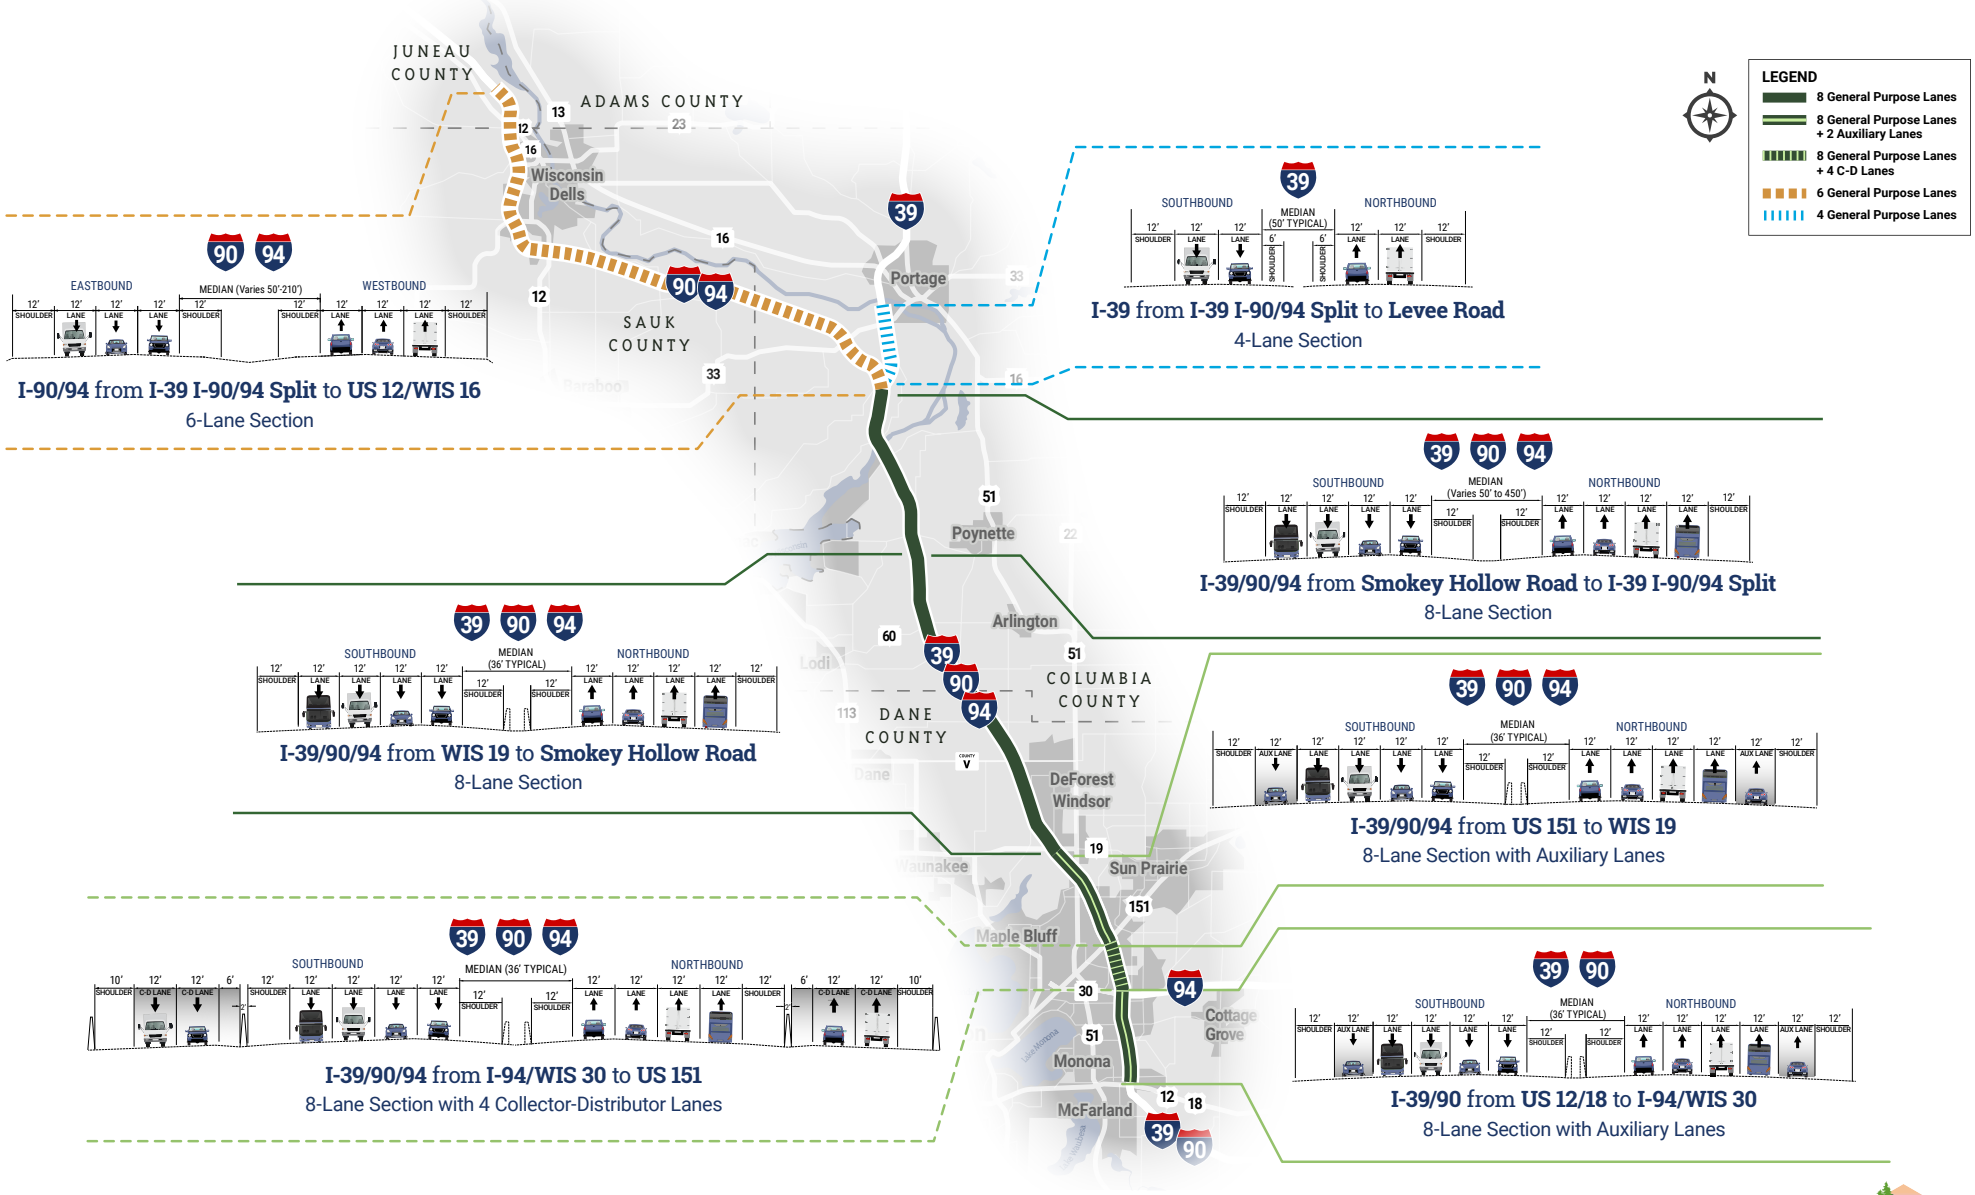




U.S. Department of Transportation
Federal Highway Administration