US 51 Corridor

ID 5845-16-04/74
STOUGHTON - MADISON
ROBY ROAD TO S COUNTY B/AB
DANE COUNTY

PUBLIC INVOLVEMENT MEETING
JANUARY 2023

Legend
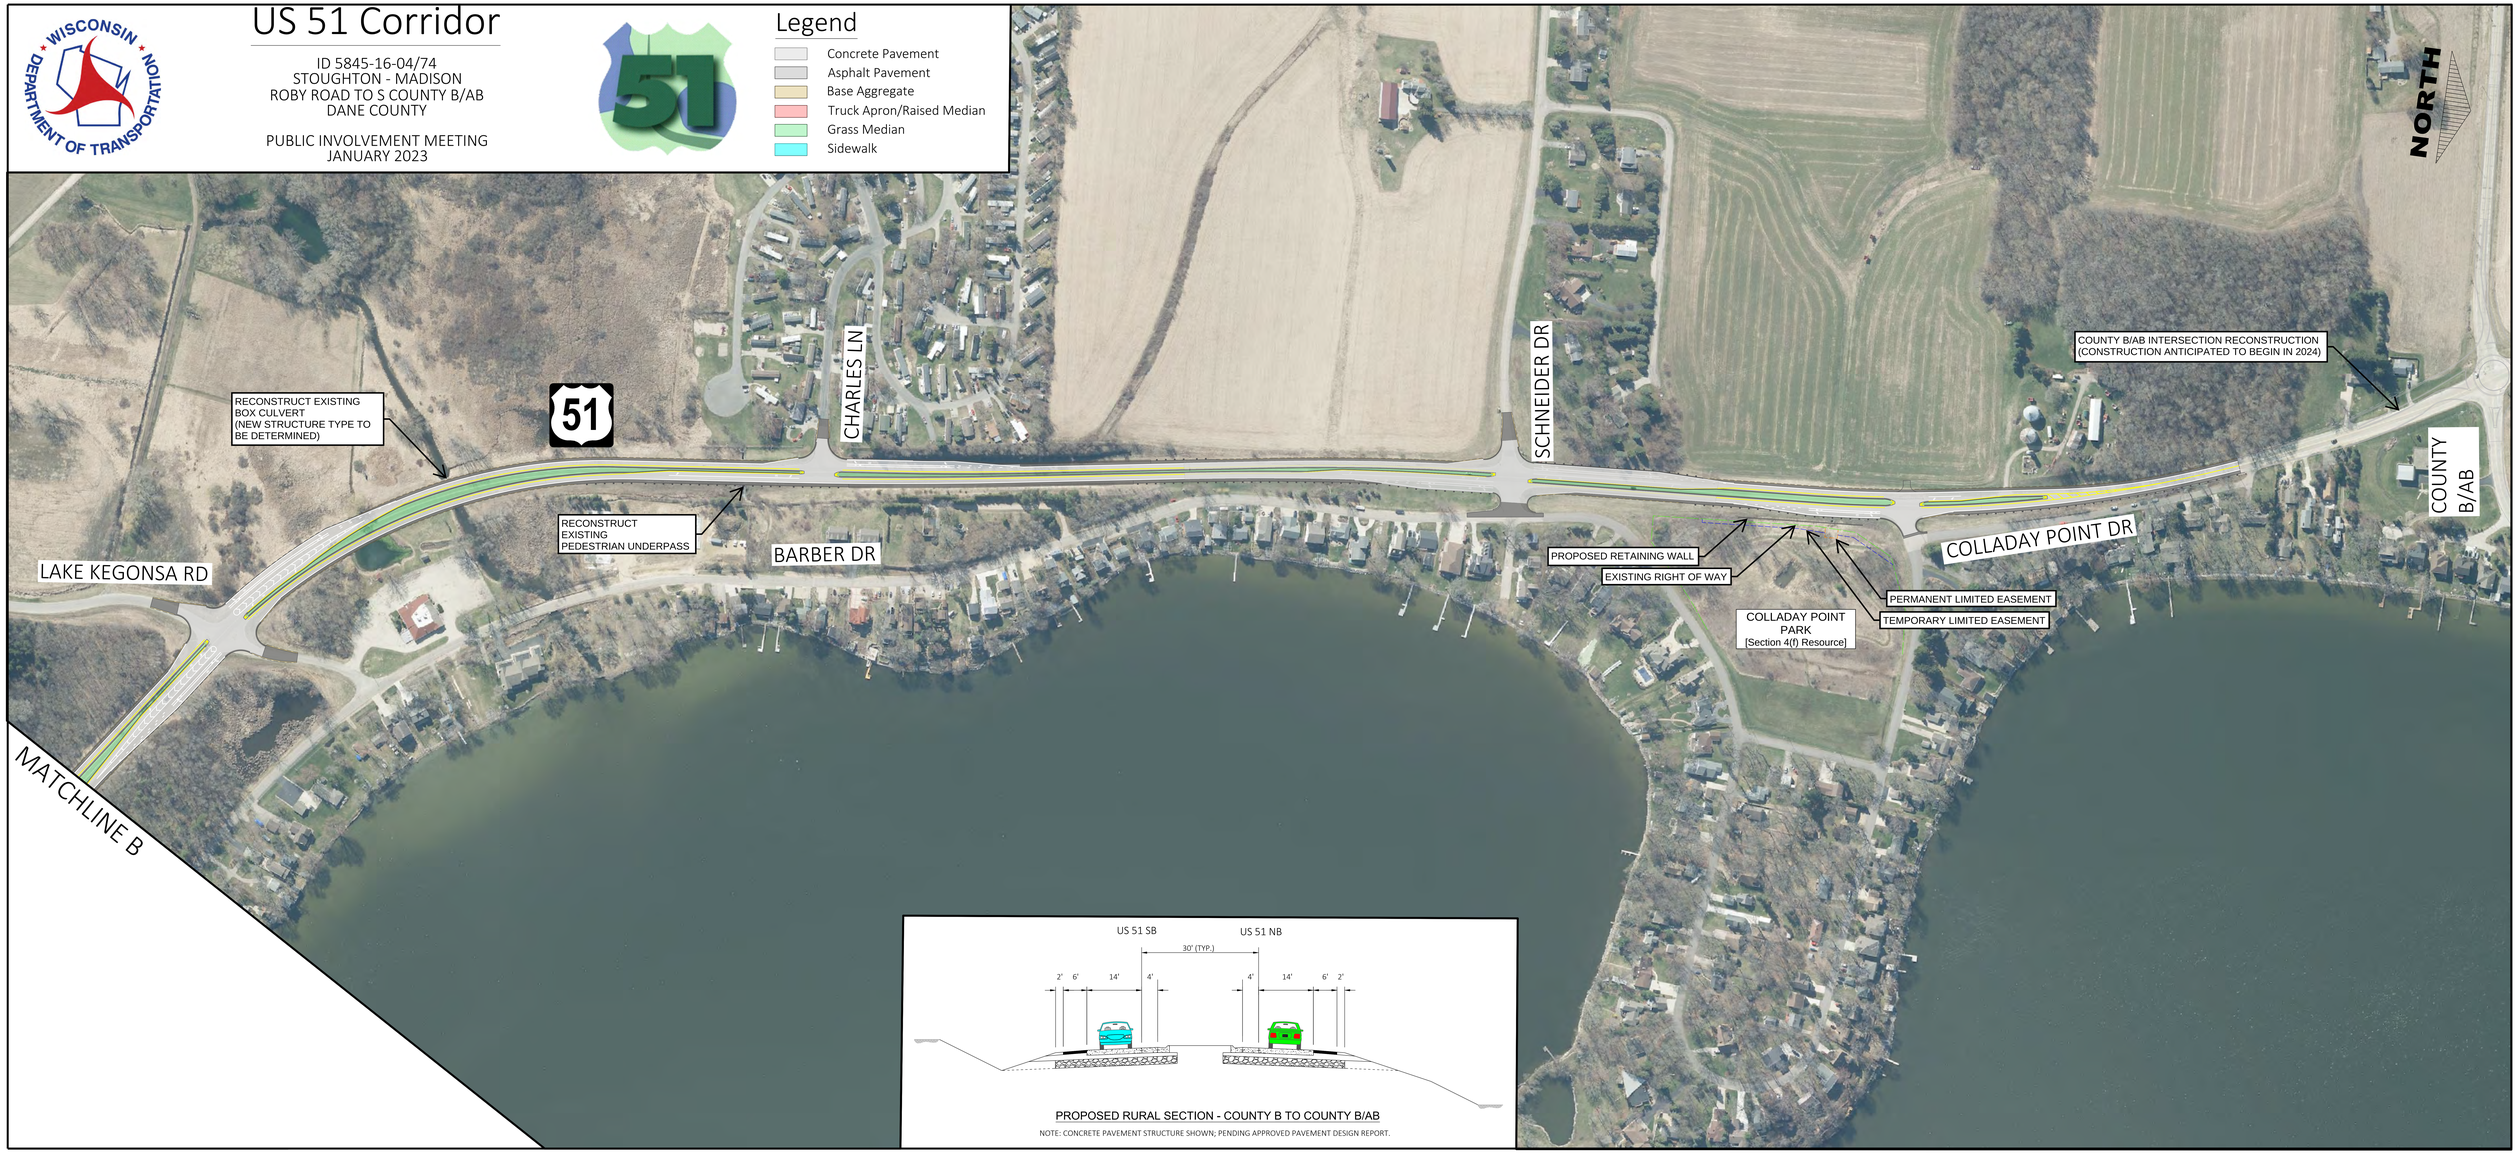
- Concrete Pavement
- Asphalt Pavement
- Base Aggregate
- Truck Apron/Raised Median
- Grass Median
- Sidewalk